




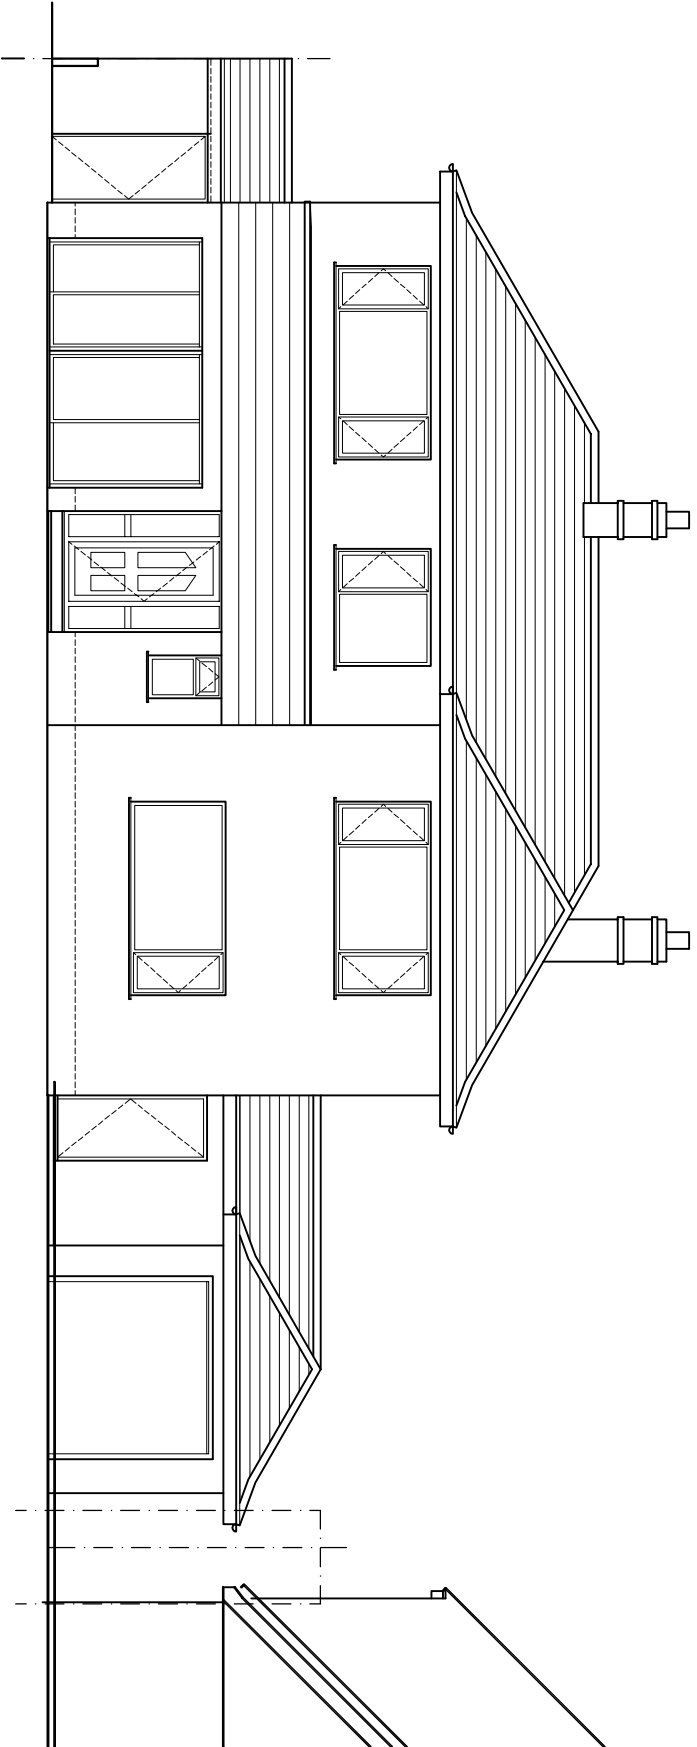

FRONT (SOUTH) ELEVATION

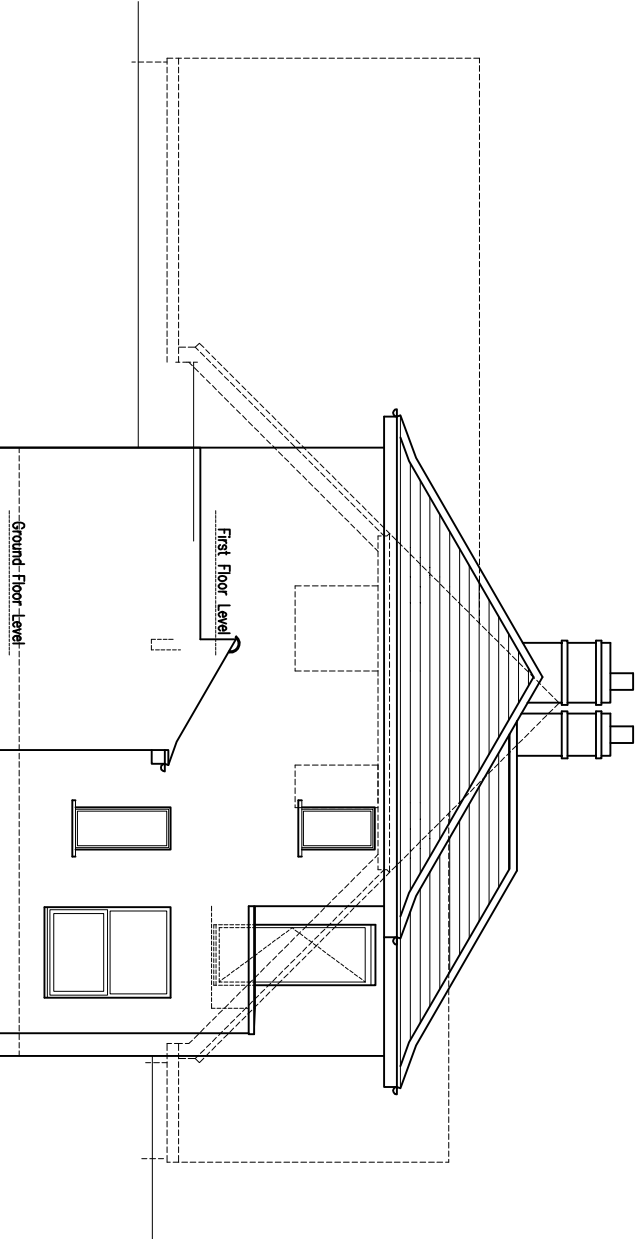

SIDE (WEST) ELEVATION

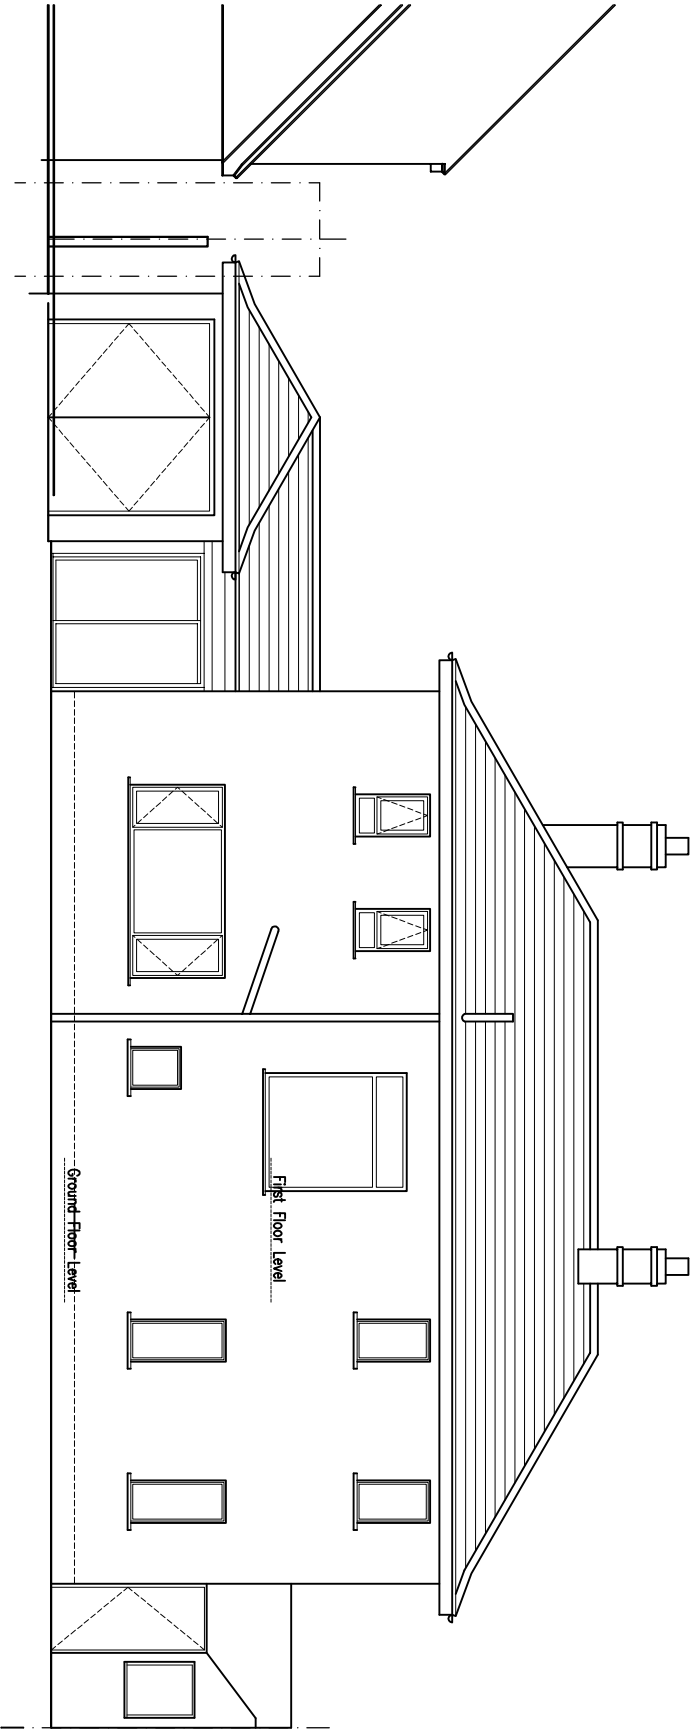

REAR (NORTH) ELEVATION



10 metres @ 1:100 on A3



1 metre @ 1:100 on A3

rev.	date

These drawings should be approved by Local Authority Building Control or other appropriate checking Authority prior to commencement of the work.
No dimensions to be scaled from this drawing.
This drawing is copyright.

client
Sue Wheeler

project
5 Sea Drive
Ferring

drawing
Existing Elevations

scale	1:100@A3	date	03.05.16
dwn	BBB		

9 Kerton Road
Hove, East Sussex
BN3 9PG

tel: 01273 298317
fax: 01273 298317
e-mail: info@clairehaighassociates.co.uk



Claire Haigh
Associates Ltd

CH 762 /003

rev.

B