




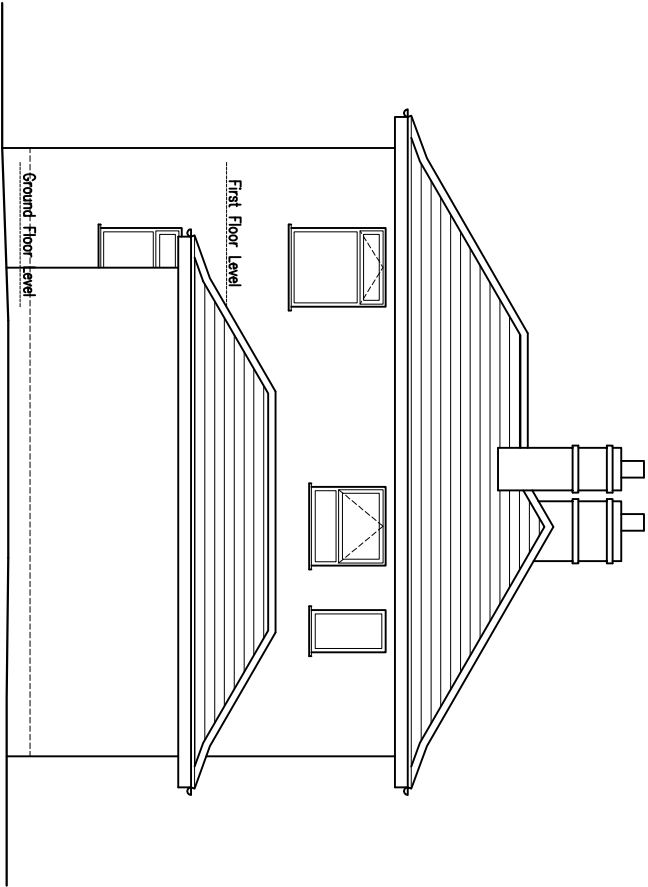

SIDE (EAST) ELEVATION

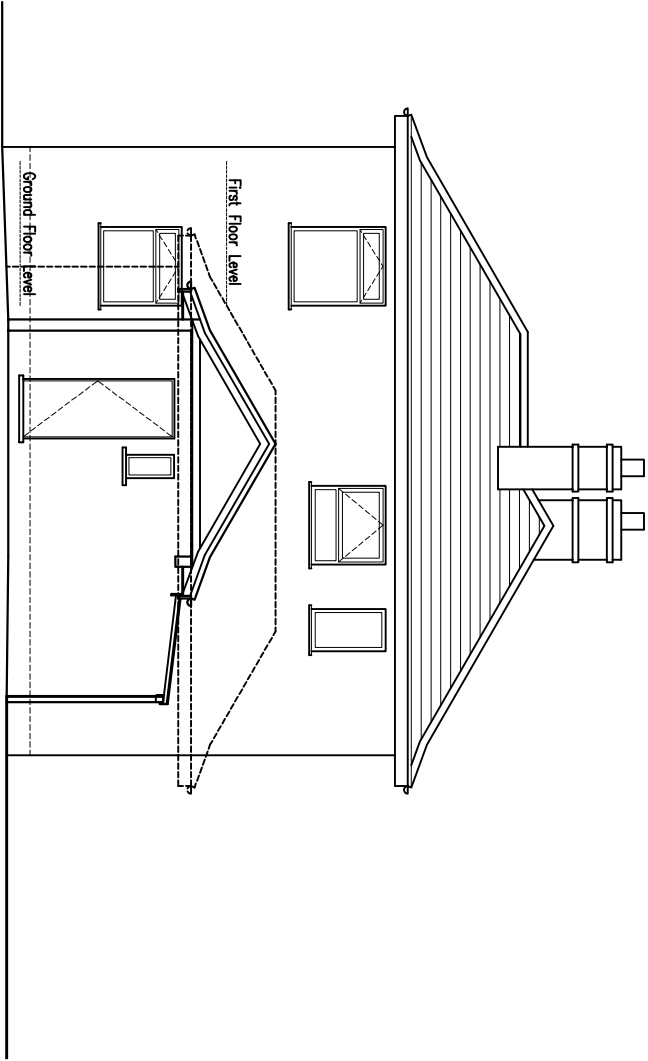

SECTION B : B

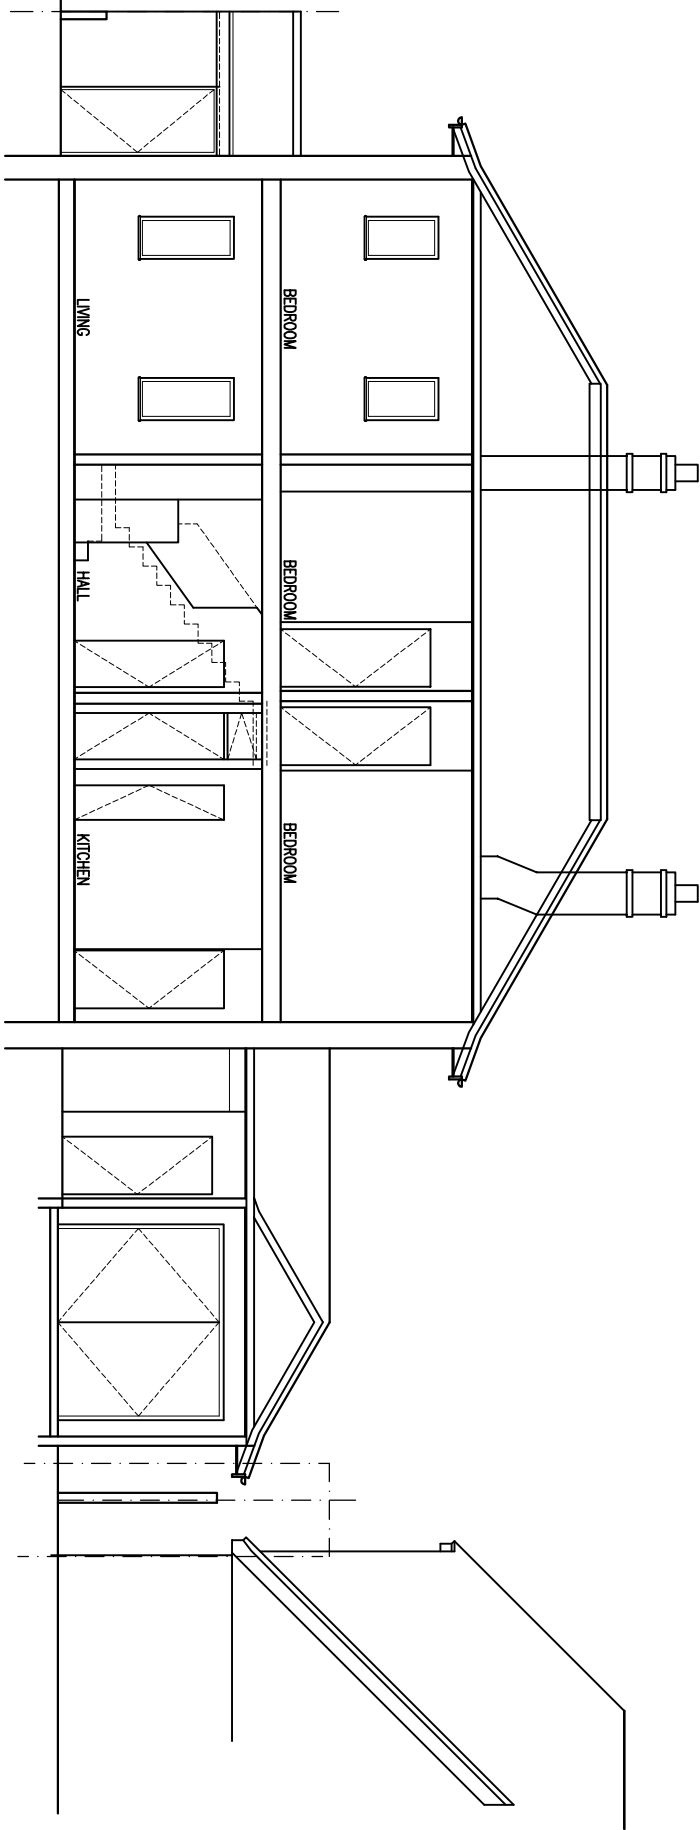

SECTION A : A

10 metres @ 1:100 on A3
1 metre @ 1:100 on A3

rev.	date

These drawings should be approved by Local Authority Building Control or other appropriate checking Authority prior to commencement of the work.
No dimensions to be scaled from this drawing.
This drawing is copyright.

client Sue Wheeler

project 5 Sea Drive
Ferring

drawing Existing Elevations & Sections

scale	1:100@A3	date	03.05.16
dwn	BBB		

9 Kerton Road
Horseshoe Farm, Ferring, Sussex BN13 4PG
tel: 01273 298317
fax: 01273 298317
e-mail: info@clairehaighassociates.co.uk



Claire Haigh
Associates Ltd

CH 762 /004

rev. B