


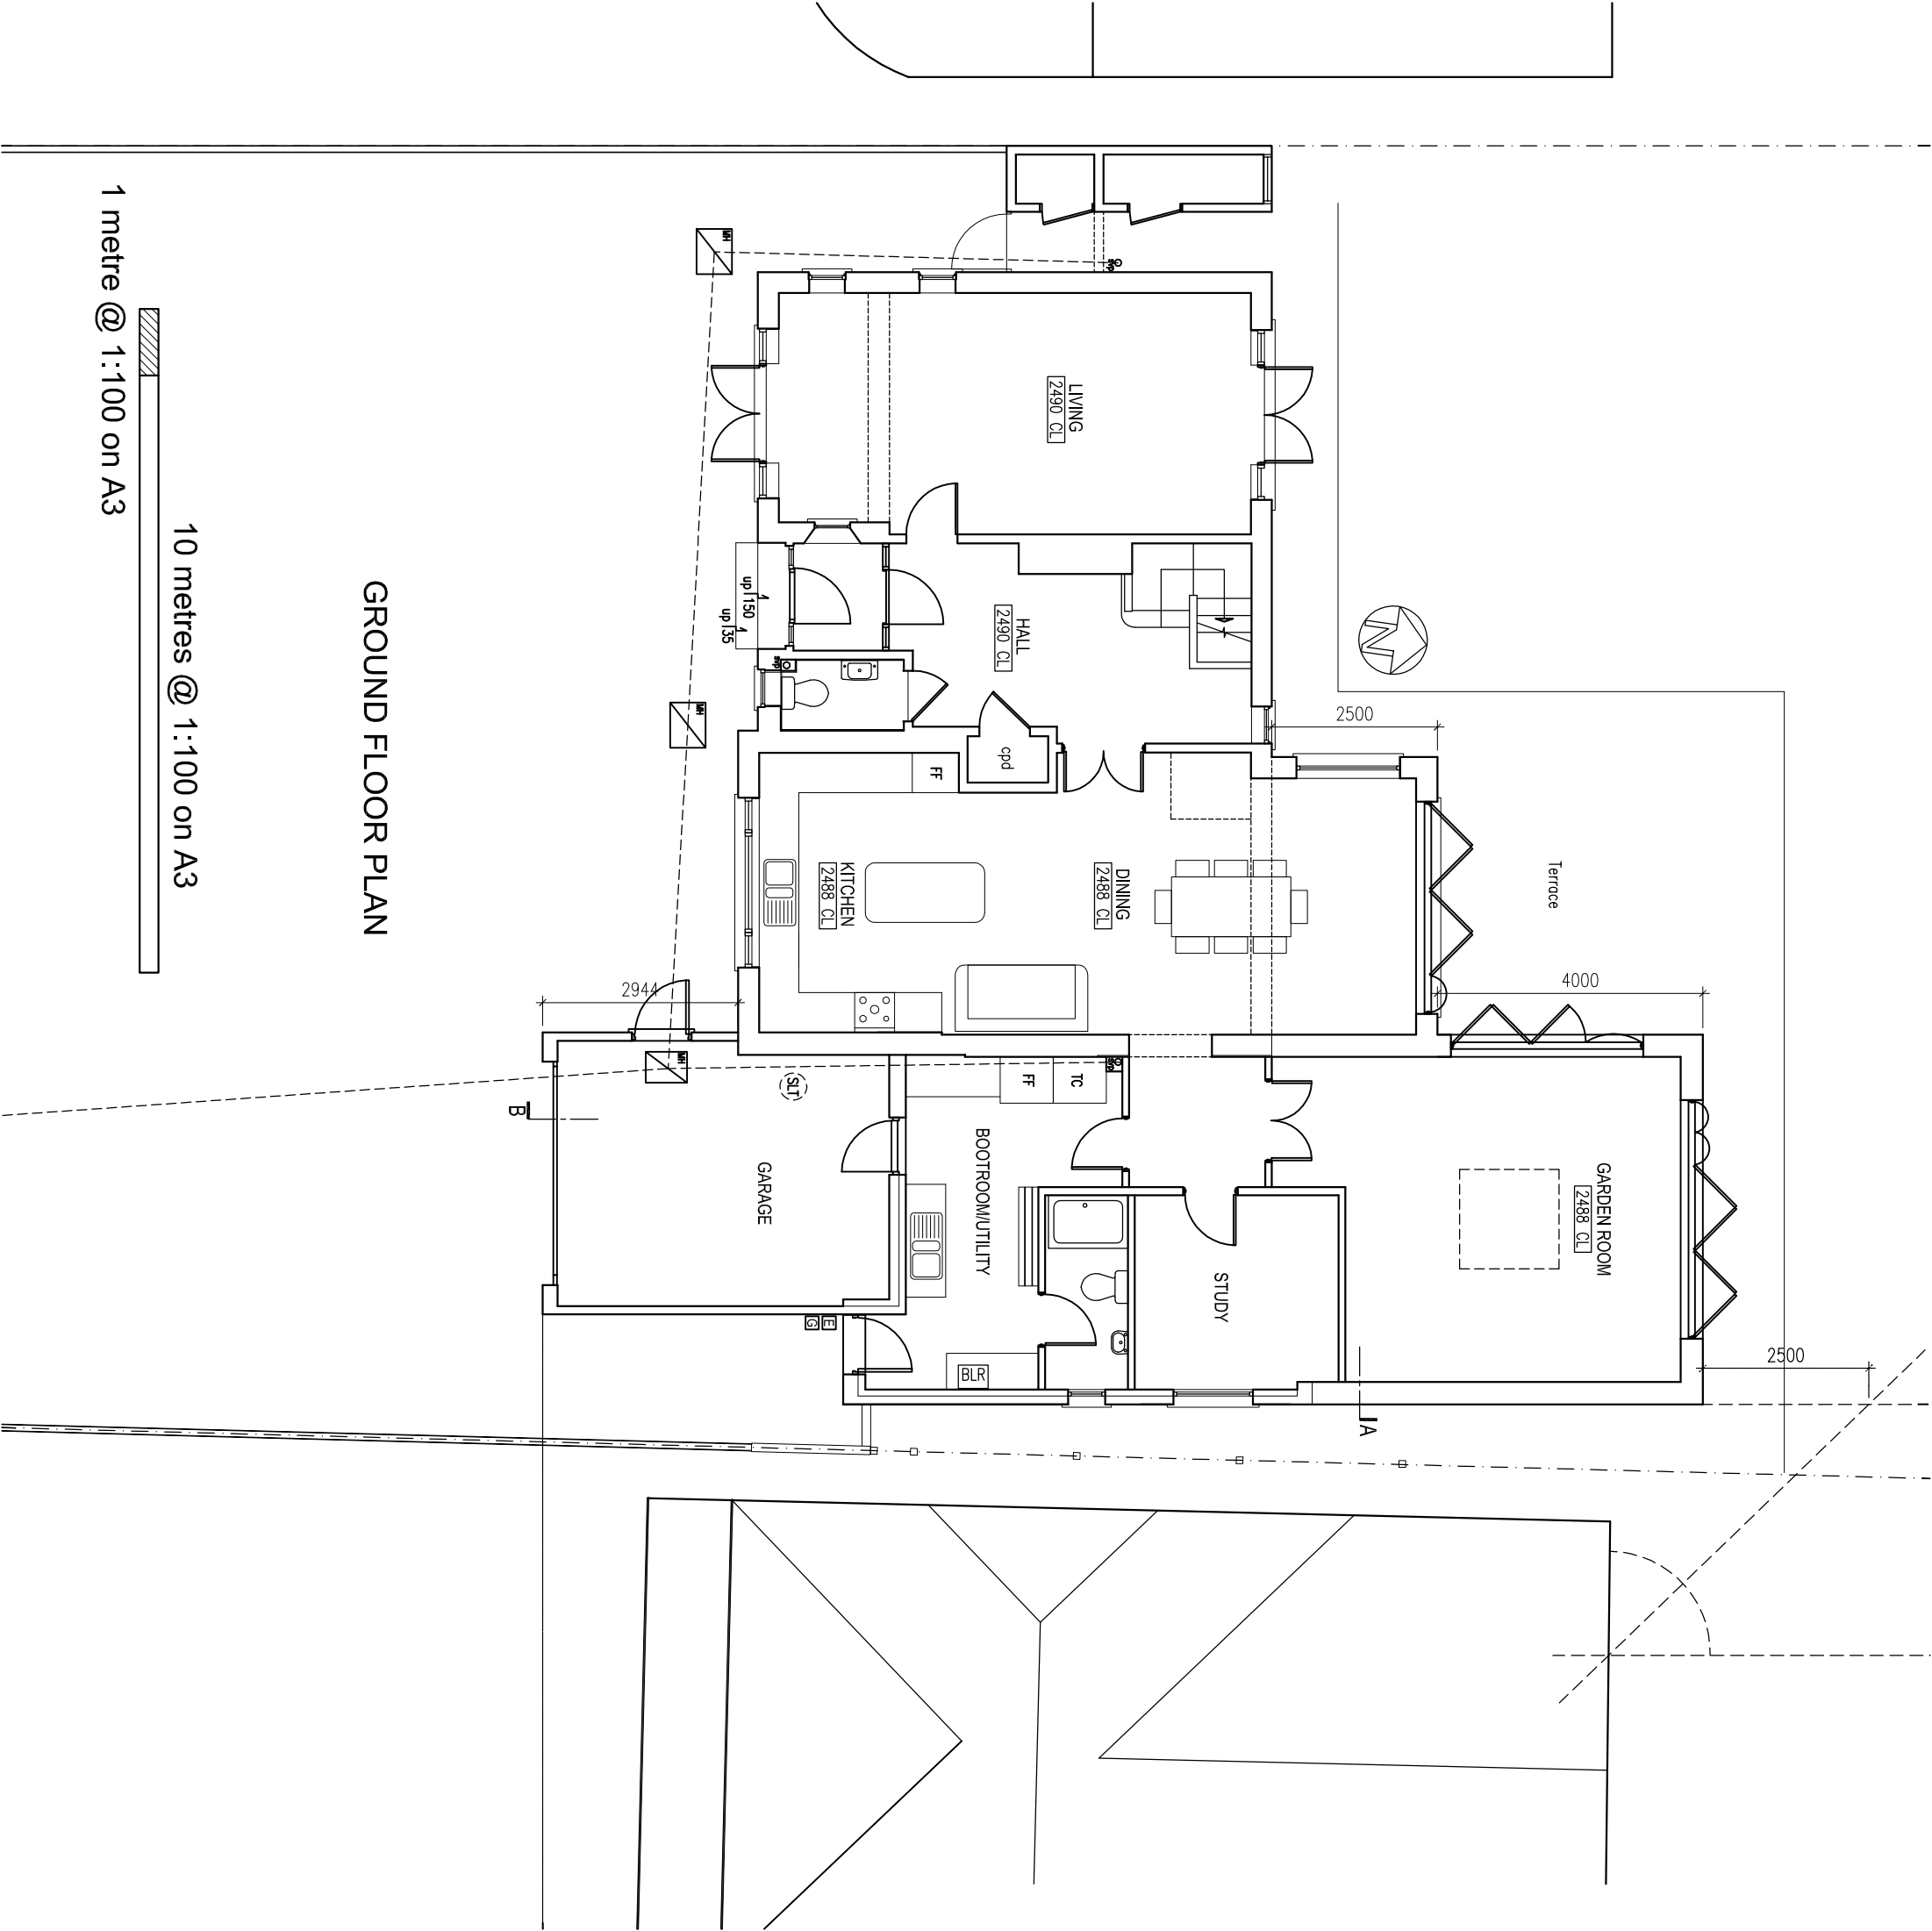

GROUND FLOOR PLAN

10 metres @ 1:100 on A3

1 metre @ 1:100 on A3

- D Side Extension moved back Jul.17
- C single storey side Jul.17
- B Extension reduced Oct.16
- A Extension reduced Sept.16

rev.	date
------	------

These drawings should be approved by Local Authority Building Control or other appropriate checking Authority prior to commencement of the work.
No dimensions to be scaled from this drawing.
This drawing is copyright.


client Sue Wheeler

project 5 Sea Drive
Ferring

drawing Proposed Ground Floor Plan

scale	1:100@A3	date	30.06.16
drawn	CH		

9 Kenton Road
Rye, East Sussex
BN3 9PG
tel: 01273 298317
fax: 01273 298317
e-mail: info@clairehaighassociates.co.uk

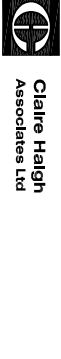

CH 762 /005

rev. D