


10 metres @ 1:100 on A3

1 metre @ 1:100 on A3

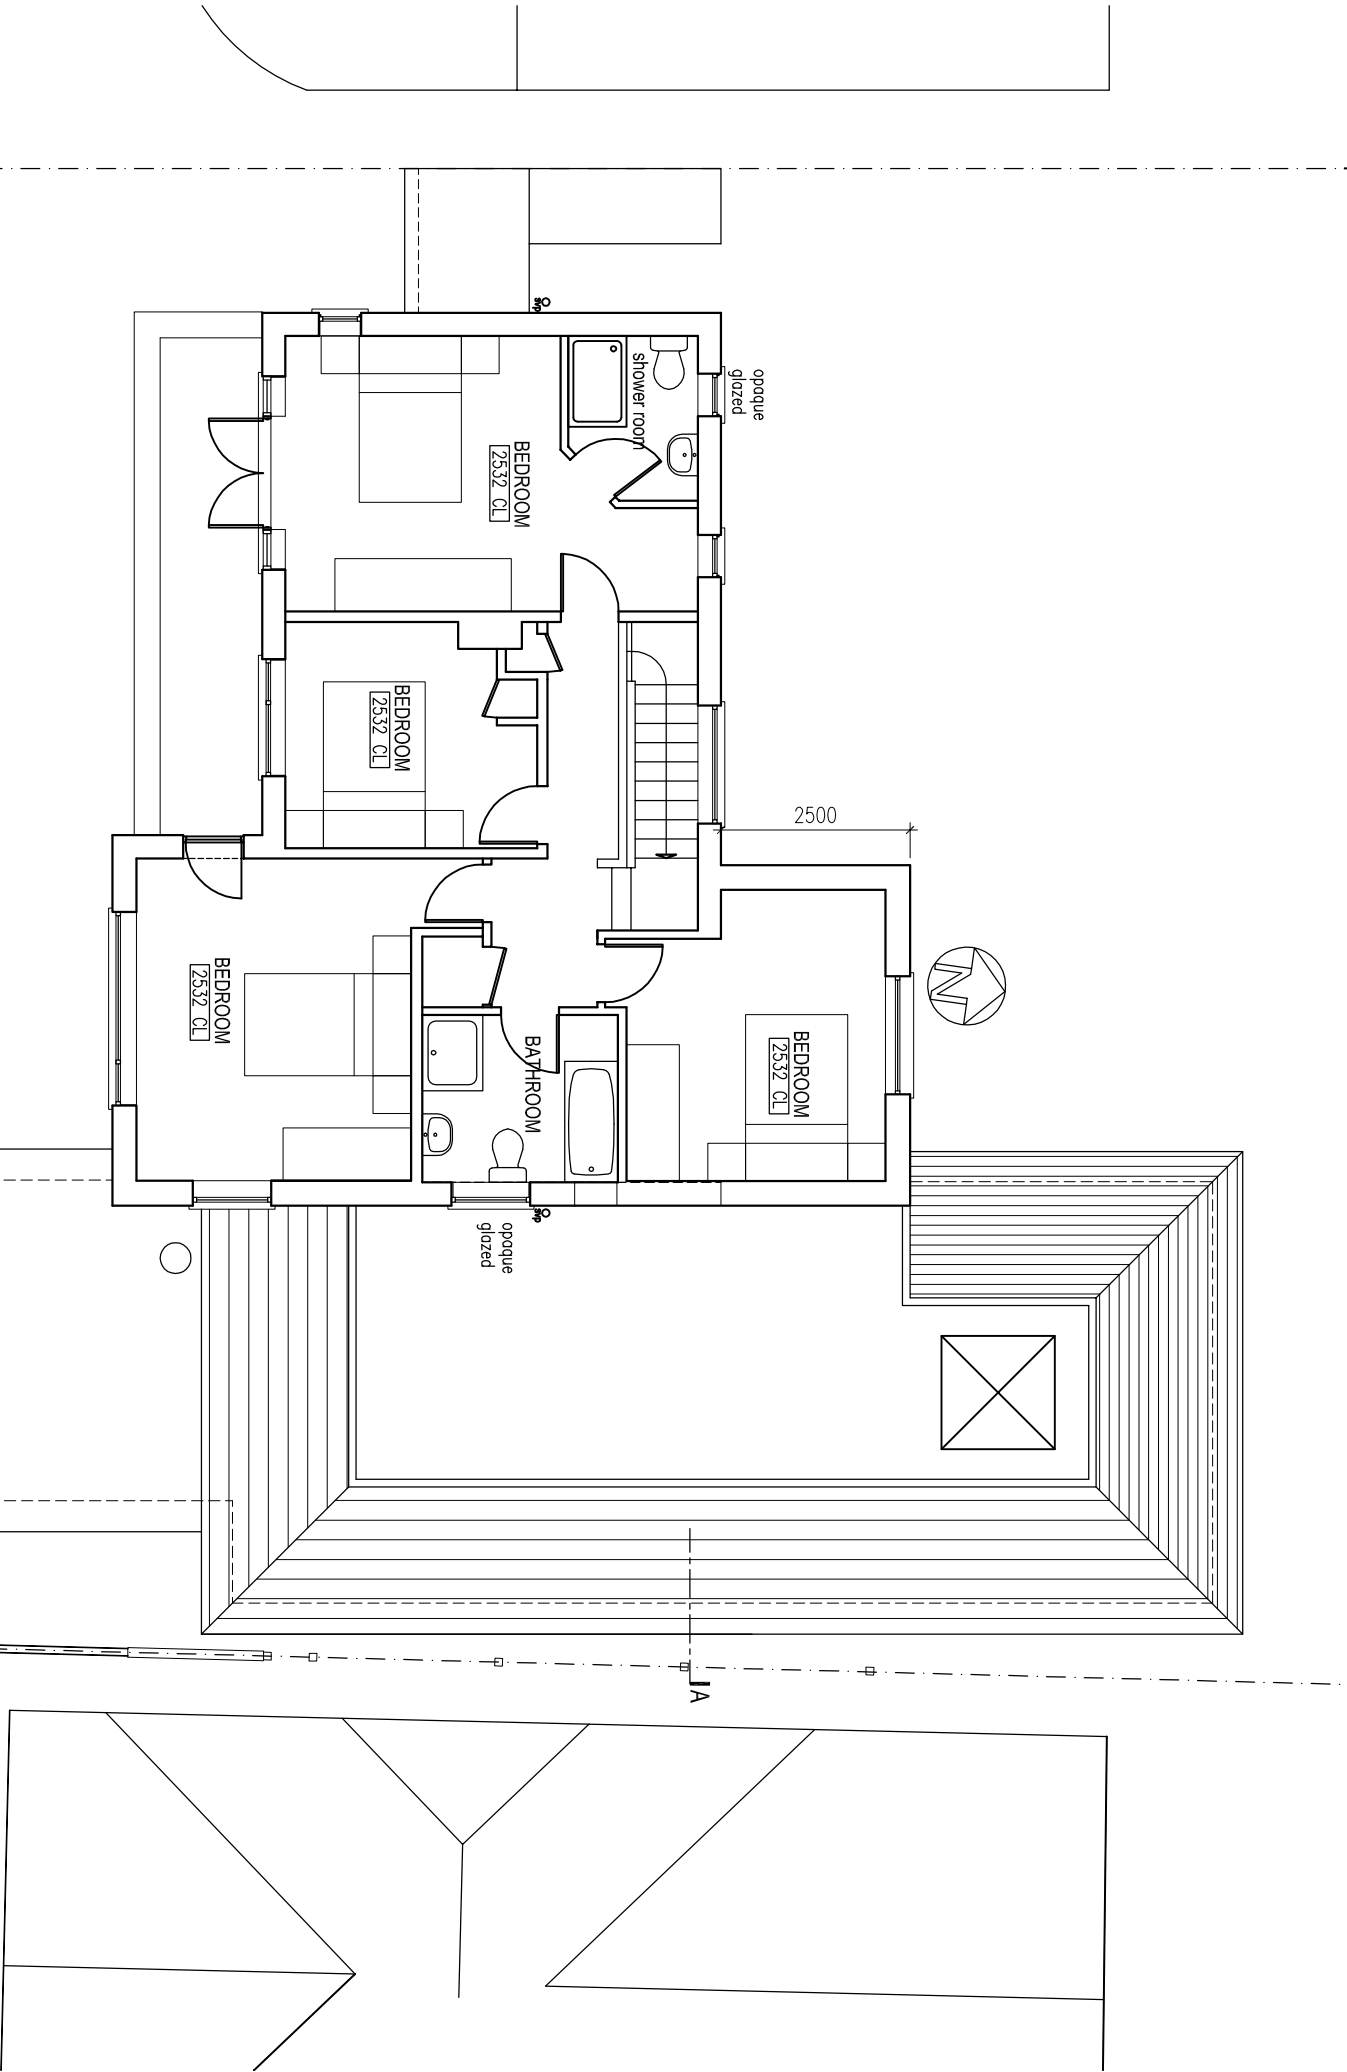

FIRST FLOOR PLAN

- D Side Extension moved back Jul.17
- C Extension altered Jul 17
- B Extension reduced Oct.16
- A Extension reduced Sept.16

rev.	date

These drawings should be approved by Local Authority Building Control or other appropriate checking Authority prior to commencement of the work.
No dimensions to be scaled from this drawing.
This drawing is copyright.

client
Sue Wheeler

project
5 Sea Drive
Ferring

drawing
Planning Applications
Proposed First Floor Plan

scale
1:100@A3
date
30.06.16
drawn
CH

9 Kerton Road
Roxes Farm Sussex
BN3 9PG
tel: 01273 298317
fax: 01273 298317
e-mail: info@clairehaighassociates.co.uk



Claire Haigh
Associates Ltd

CH 762 /006

rev.
D