


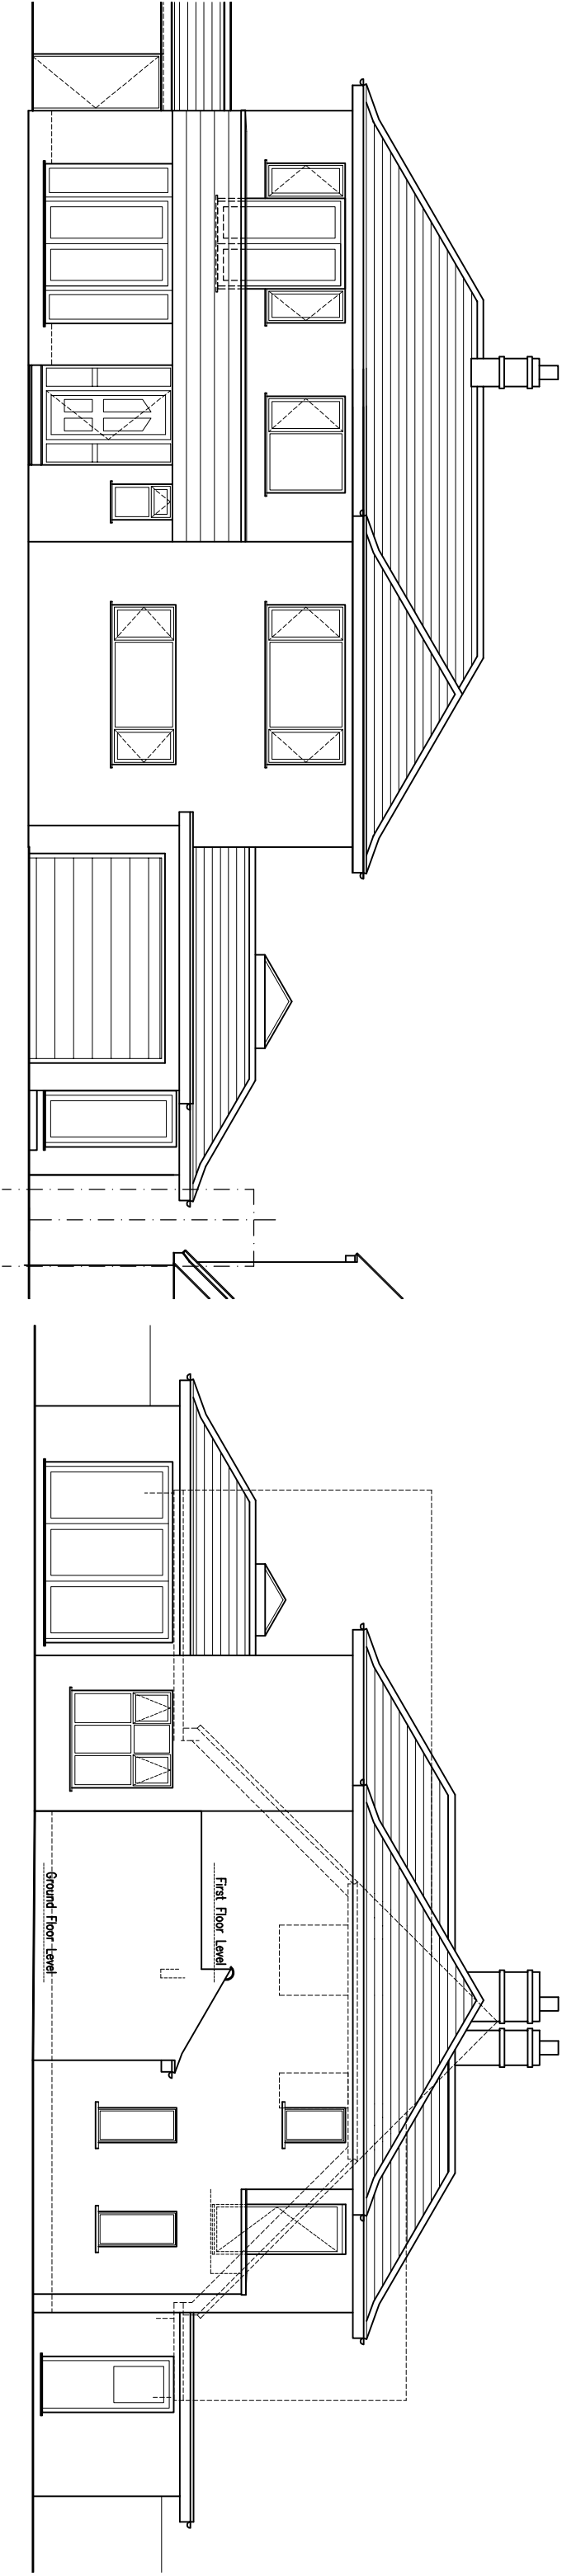


FRONT (SOUTH) ELEVATION

SIDE (WEST) ELEVATION

10 metres @ 1:100 on A3

1 metre @ 1:100 on A3

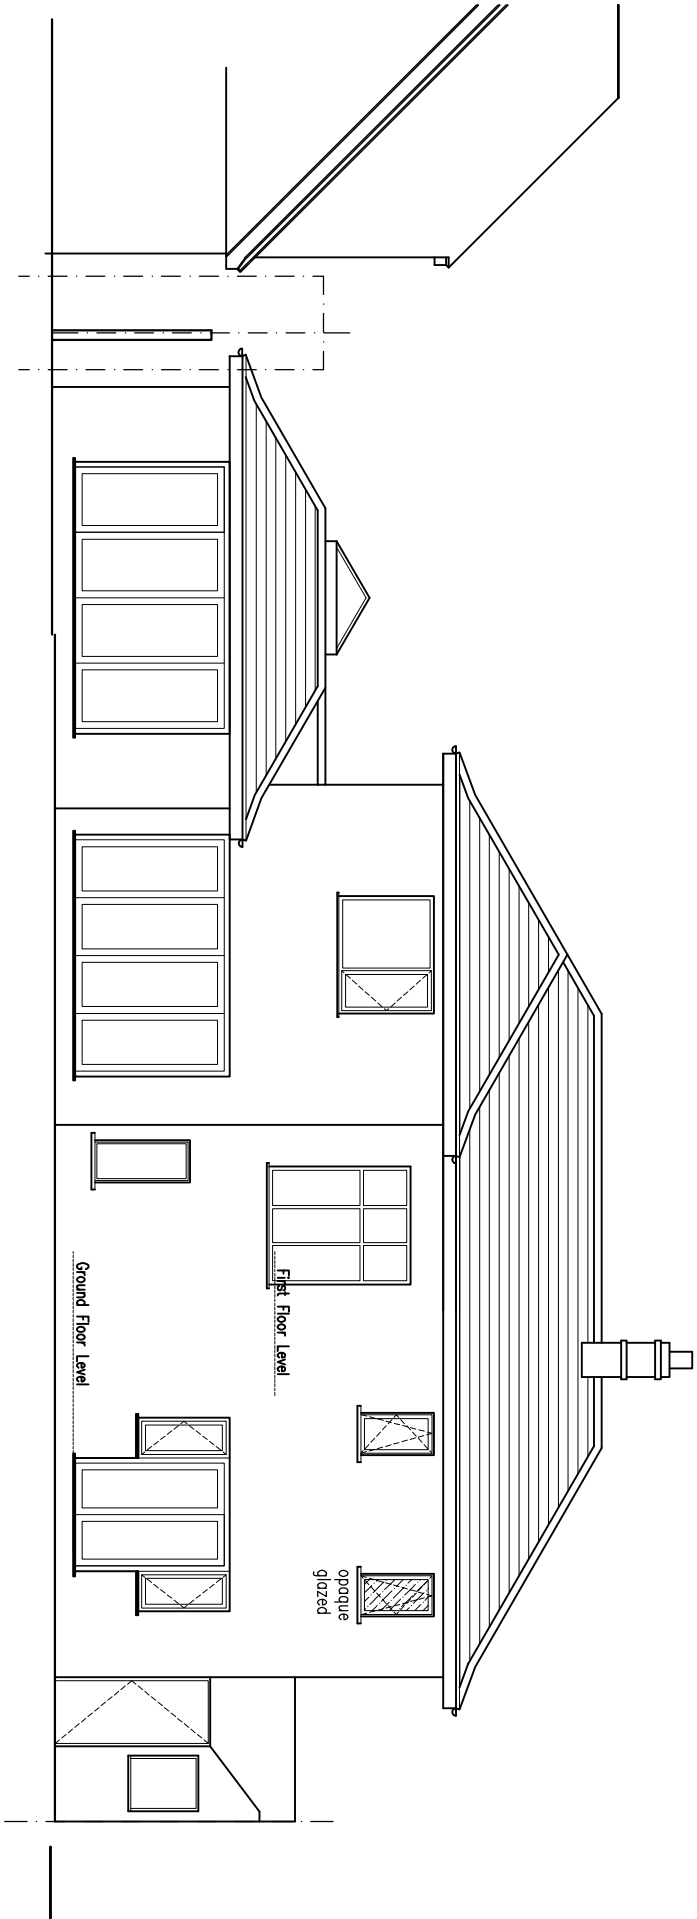

REAR (NORTH) ELEVATION

F Side Extension moved
back Jul.17
E Single storey side Jul 17
D Extension reduced Oct.16

rev.	date

These drawings should be approved by Local Authority
Building Control or other appropriate checking Authority
prior to commencement of the work.

No dimensions to be scaled from this drawing.
All dimensions to be checked on site.
This drawing is copyright.

client Sue Wheeler

project 5 Sea Drive
Ferring

drawing Planning Applications
Proposed Elevations

scale 1:100@A3 date 30.06.16
drawn CH

9 Kerton Road tel: 01273 298317
Hove East Sussex fax: 01273 298317
BN3 9PG e-mail: info@clairehaighassociates.co.uk

 Claire Haigh
Associates Ltd

CH 762 /007 rev. F