



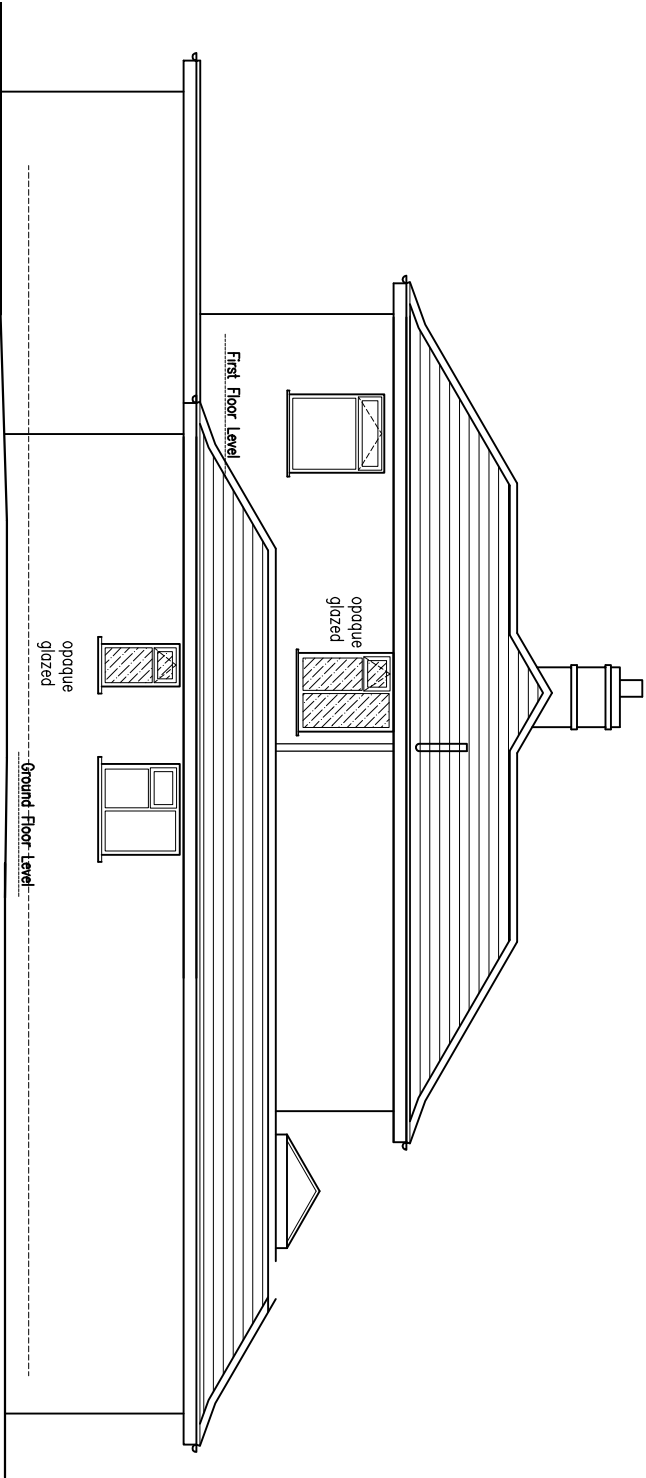


SIDE (EAST) ELEVATION

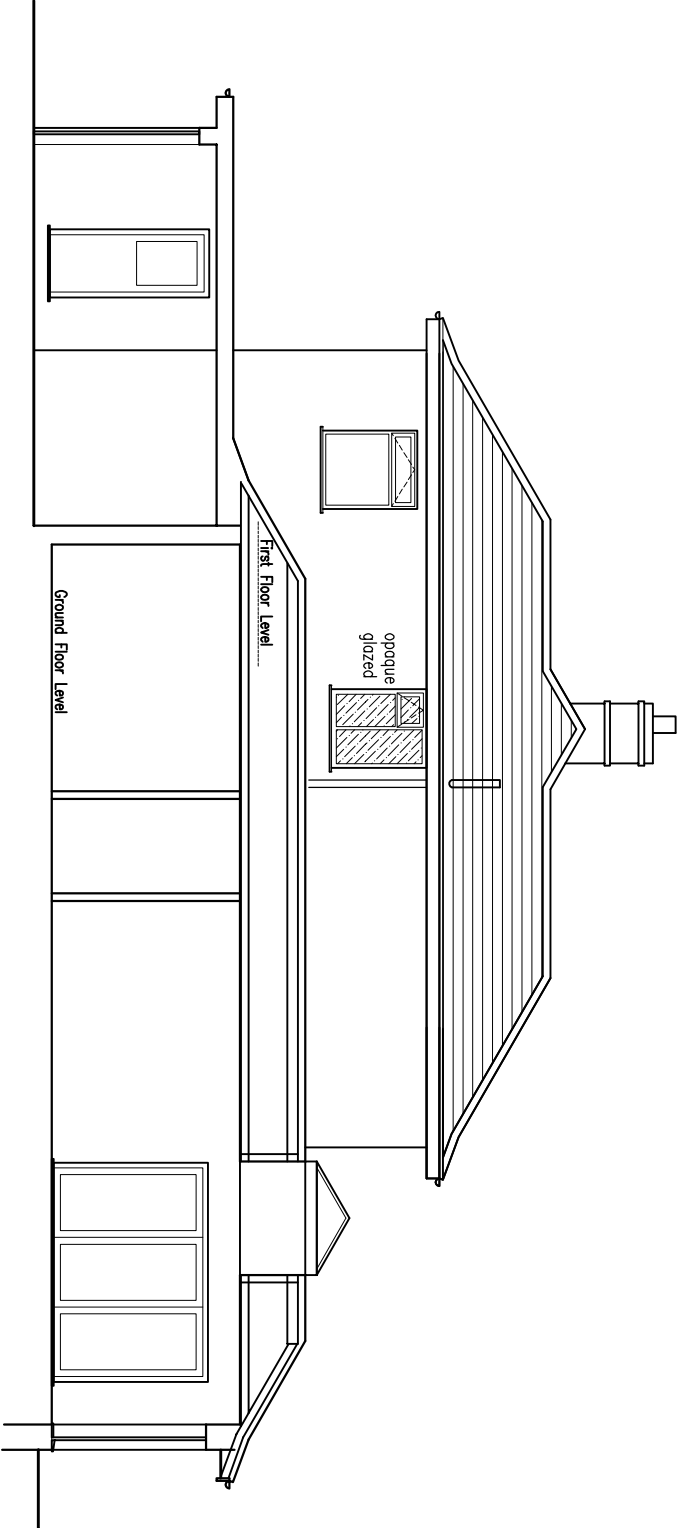

SECTION B : B

10 metres @ 1:100 on A3

1 metre @ 1:100 on A3

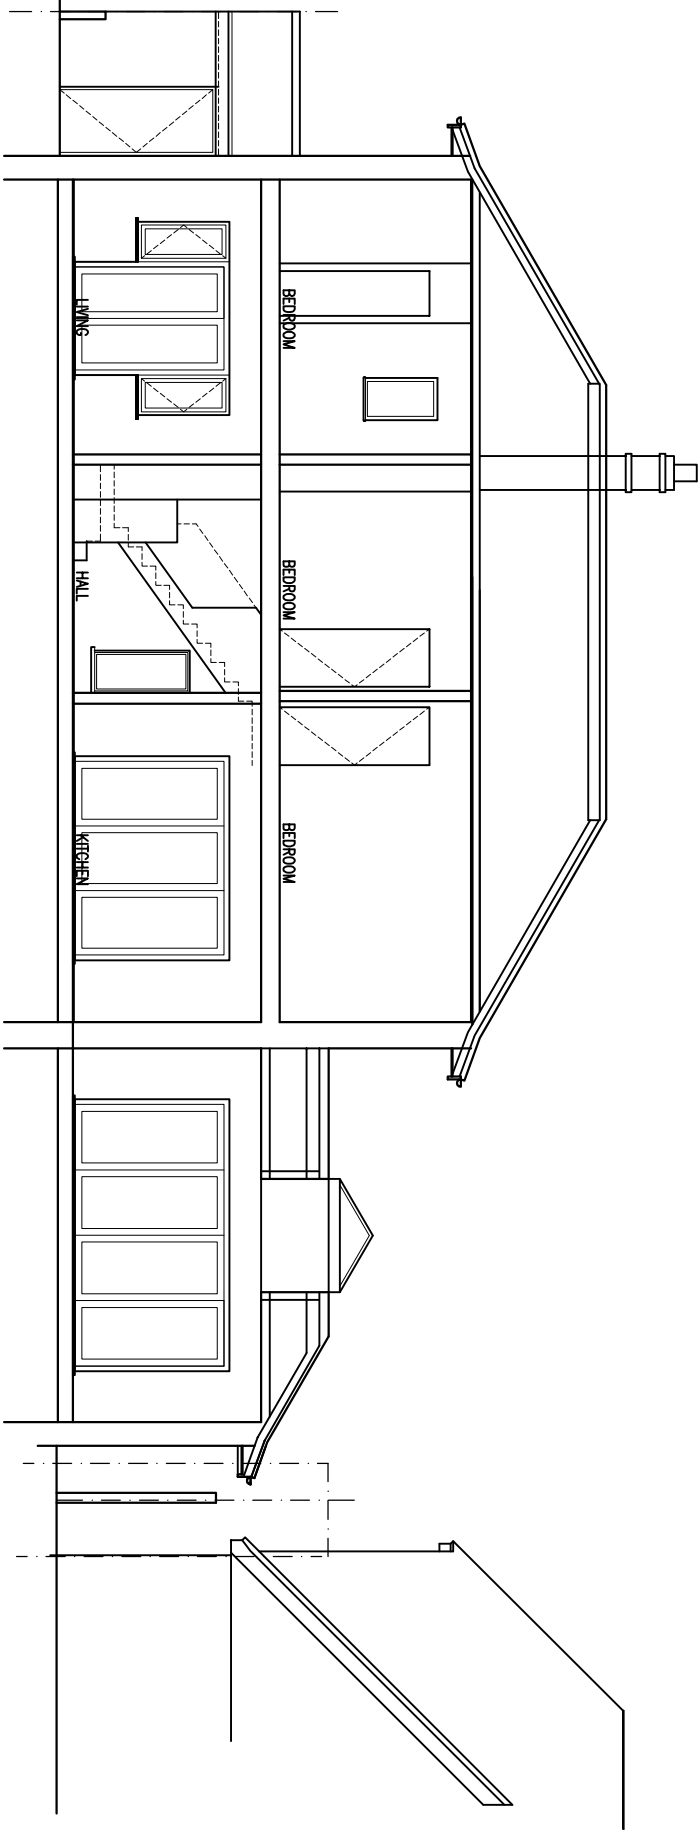

SECTION A : A

F Side Extension moved back Jul.17	
E Single storey side Jul 17	
D Extension reduced Oct.16	
rev.	date

These drawings should be approved by Local Authority
Building Control or other appropriate checking Authority
prior to commencement of the work.
No dimensions to be scaled from this drawing.
All dimensions to be checked on site.
This drawing is copyright.

client	Sue Wheeler		
project	5 Sea Drive Ferring		
drawing	Planning Applications Proposed Elevations & Sections		
scale	1:100@A3	date	30.06.16
drawn	CH		

9 Kerton Road
Rux, East Sussex
BN3 9PG

tel: 01273 298317
fax: 01273 298317
e-mail: info@clairehaighassociates.co.uk



Claire Haigh
Associates Ltd

CH 762 /008

rev.

F