


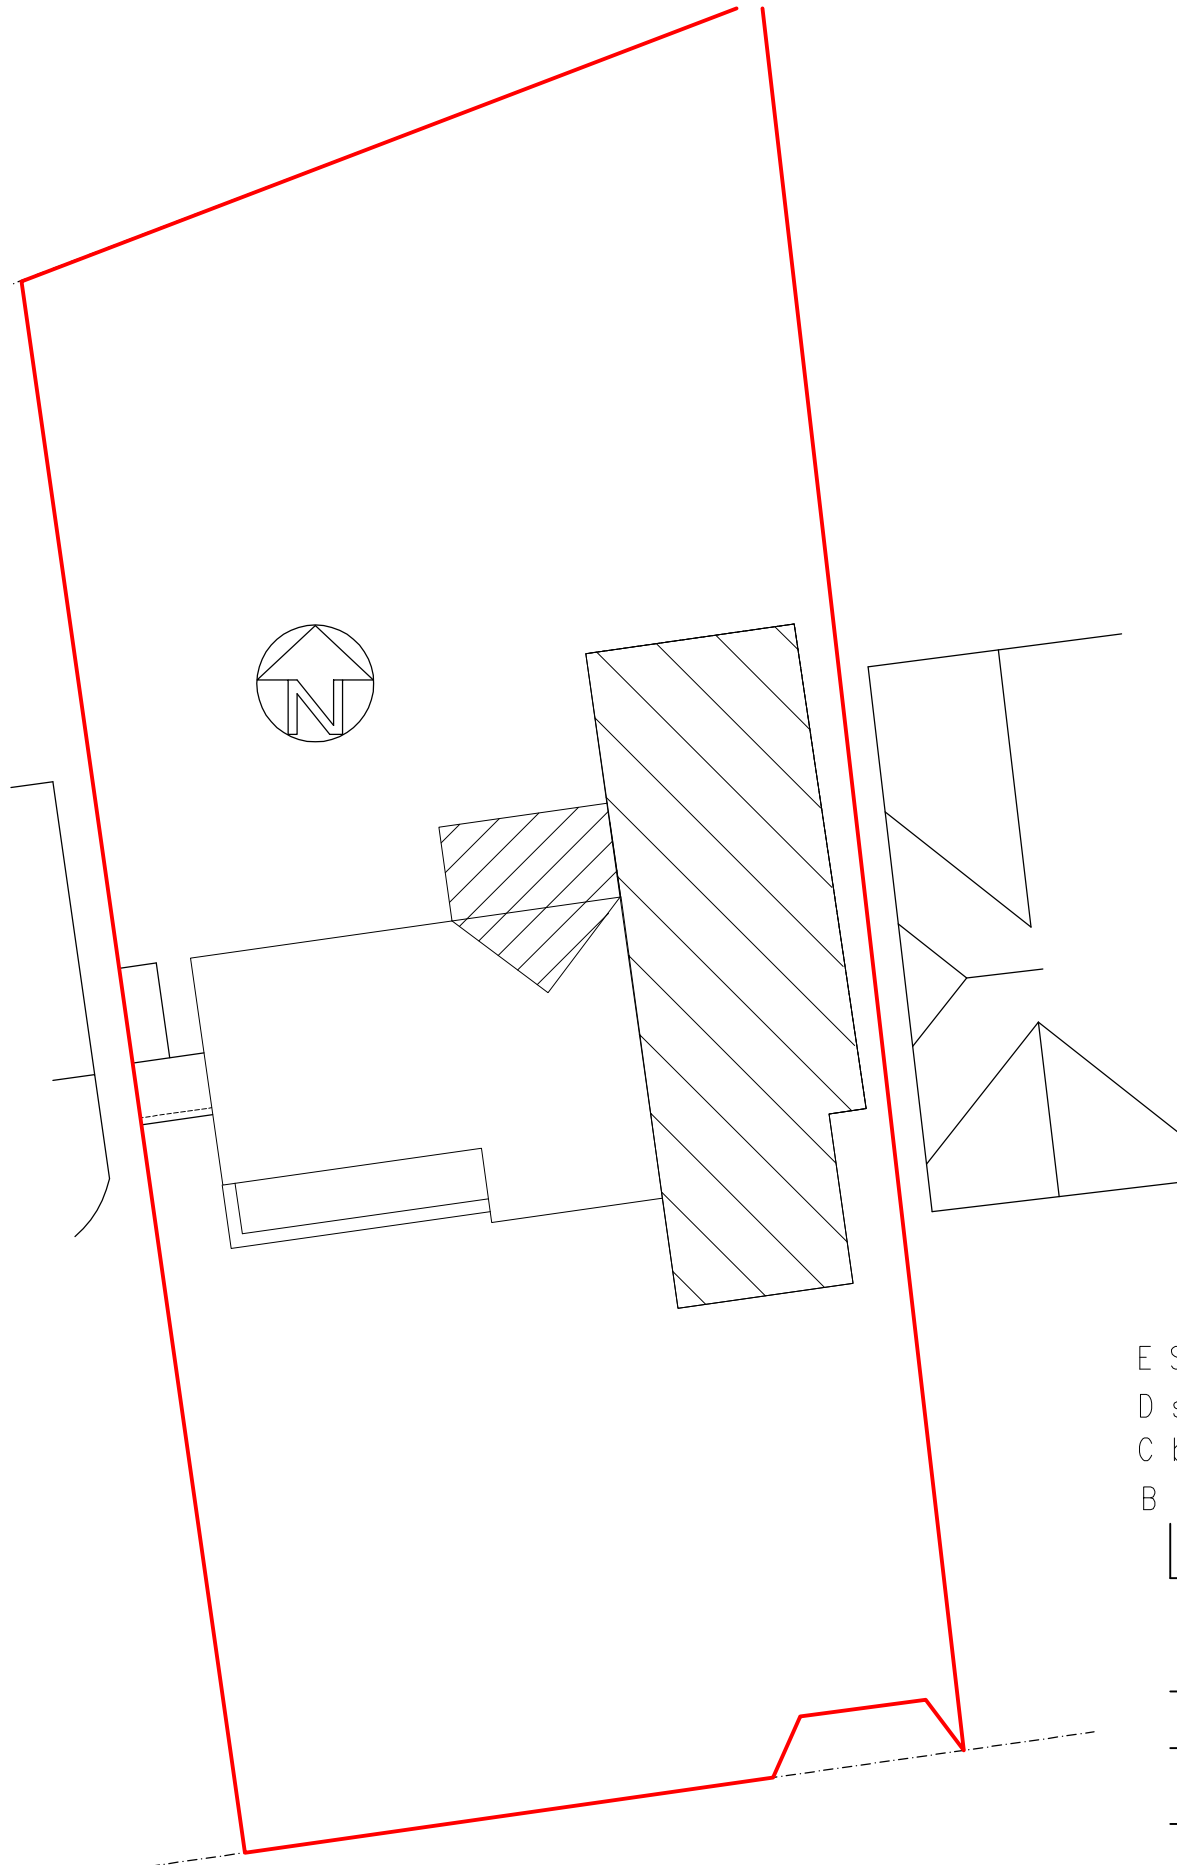


E Side Extension moved back
D single storey side Jul 17
C block plan simplified Jan.17
B Extension reduced Oct.16

rev.	date
These drawings should be approved by Local Authority Building Control or other appropriate checking Authority prior to commencement of the work.	
No dimensions to be scaled from this drawing. All dimensions to be checked on site. This drawing is copyright.	
client	Sue Wheeler
project	5 Sea Drive Ferring
drawing	Block Plan
scale	1:200@A4
date	03.05.16
drawn	BBB

Proposed Block Plan 1:200

10 metres @ 1:200 on A4

 

1 metre @ 1:200 on A4

9 Kanton Road
Hove, East Sussex
BN3 4PG
tel: 01273 298217
fax: 01273 298217
e-mail: info@clairehaigharchitects.co.uk



**Claire Haigh
Associates Ltd**

CH 762 /010

rev.
E