



Front (South) Elevation @ 1:100


Rear (North) Elevation @ 1:100

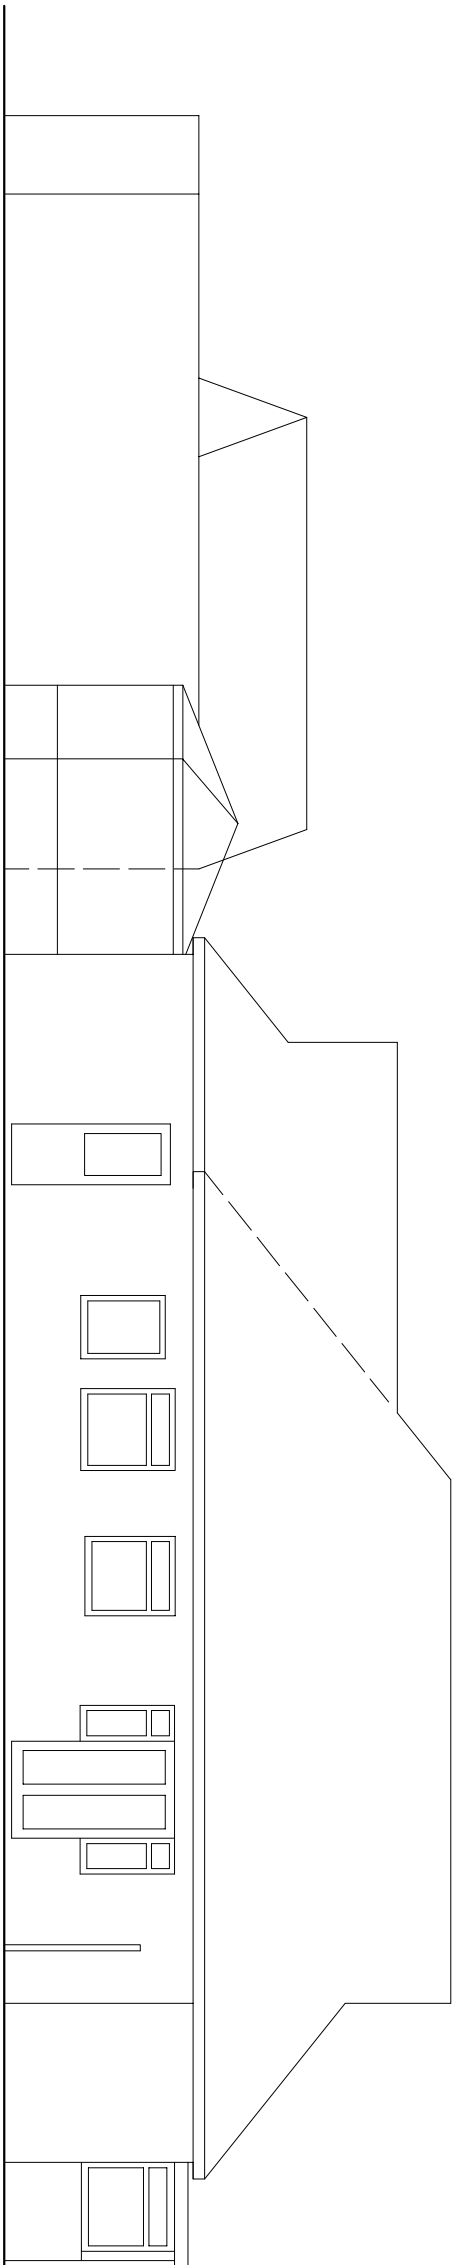

Side (East) Elevation @ 1:100

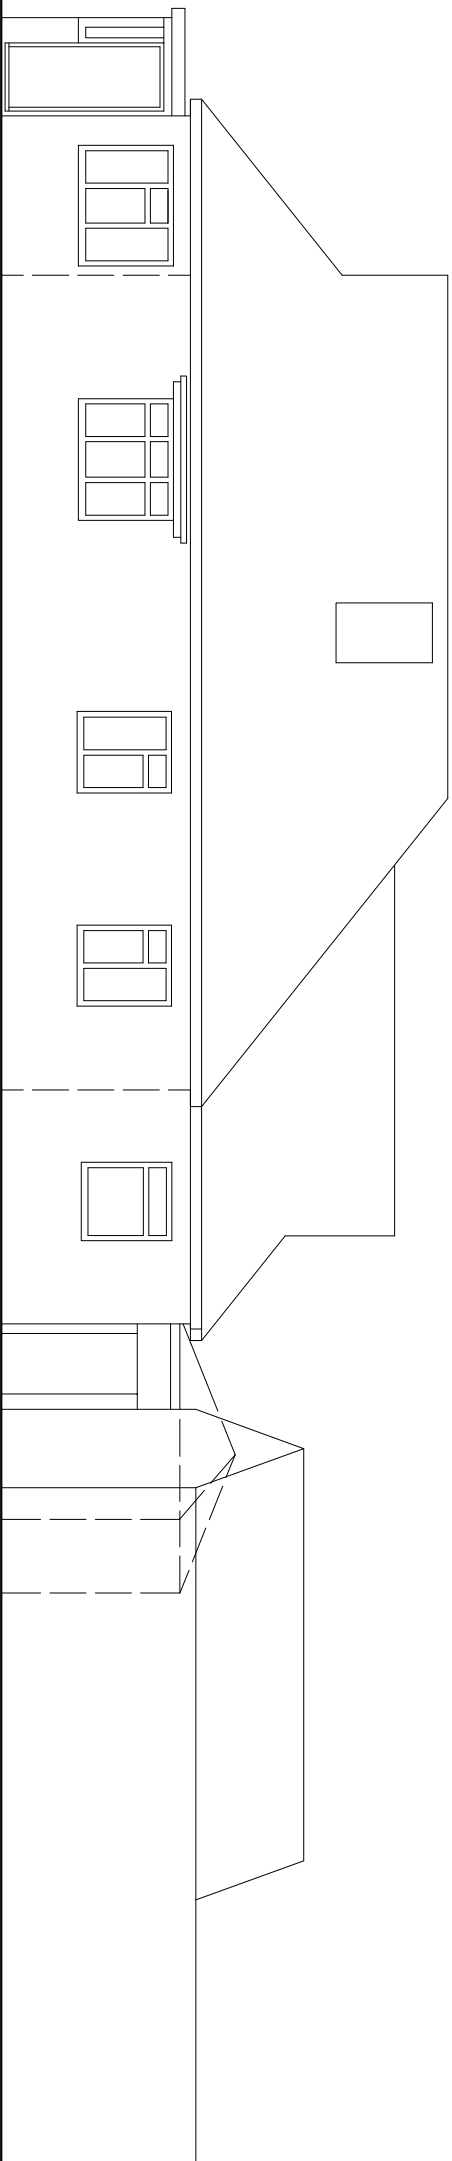

Side (West) Elevation @ 1:100

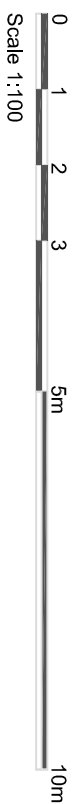

Rev	Description	Date
Job Reference	Client	
Extension and Loft 'Keys' Florida Road Ferring	Mr & Mrs Fowler	
Drawing Title	Drawing No	Rev
Existing Elevations	ADC1222/02	
Date	Scale	Dwg Size
26.08.19	1:100	A3
	Plot Style	ADCgrey.spl
	Drawn	Checked
	AD	AD

All dimensions to be checked on site and do not scale from this drawing. This drawing should be approved by Local Authority Building Control or other appropriate checking authority prior to commencement of work. This drawing should not be reproduced without the prior consent of the author

ADC
Alistair Dodd
Consulting

Architectural Services

72a Beaconfield Road . Brighton . East Sussex . BN1 6DD
Tel: 01273 669466
Email: info@adcbrighton.co.uk
www.adcbrighton.com