



Front (South) Elevation @ 1:100

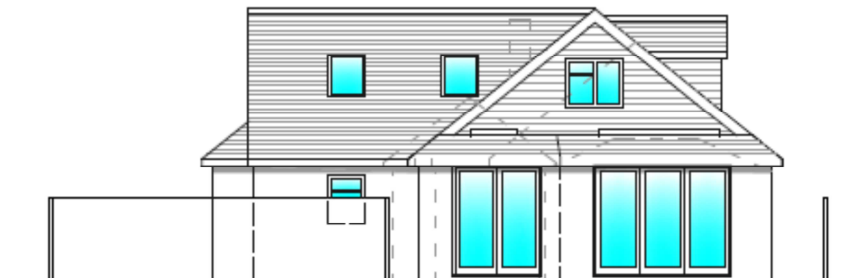

Rear (North) Elevation @ 1:100

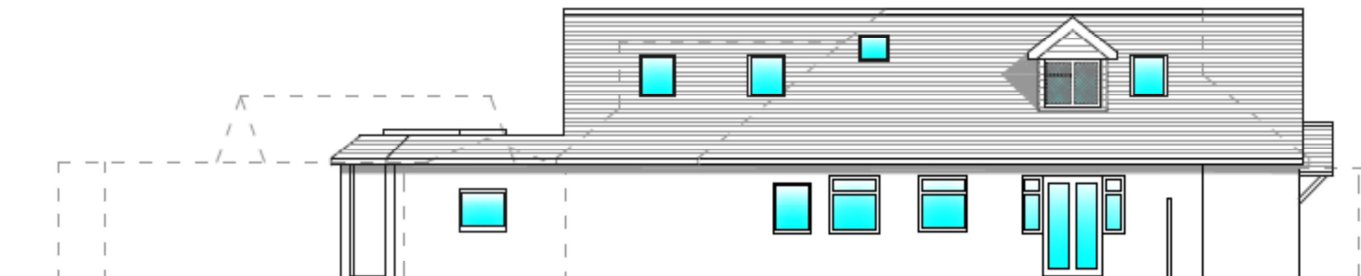

Side (West) Elevation @ 1:100



Side (East) Elevation @ 1:100

0 1 2 3 5m 10m
Scale 1:100

Further amendments for @		Date
Rev	Description	
Job Reference Extension and Loft 'Keys' Florida Road Ferring		Client Mr & Mrs Fowler
Drawing Title Proposed Elevations		Drawing No. ADC1222/04 Rev B
Date 26/05/19	Scale 1:100	Drawn AD
Drawn AD	Checked AD	
All dimensions to be checked on site and do not scale from this drawing. This drawing should be approved by Local Authority Building Control or other appropriate checking authority prior to commencement of work. This drawing should not be reproduced without the prior consent of the author. ADC Alistair Dodd Consulting Architectural Services 72a Beaconfield Road - Brighton - East Sussex - BN1 6DD Tel: 01273 669466 Email: info@adcbrighton.co.uk www.adcbrighton.com		