



Front (South) Elevation @ 1:100


Rear (North) Elevation @ 1:100

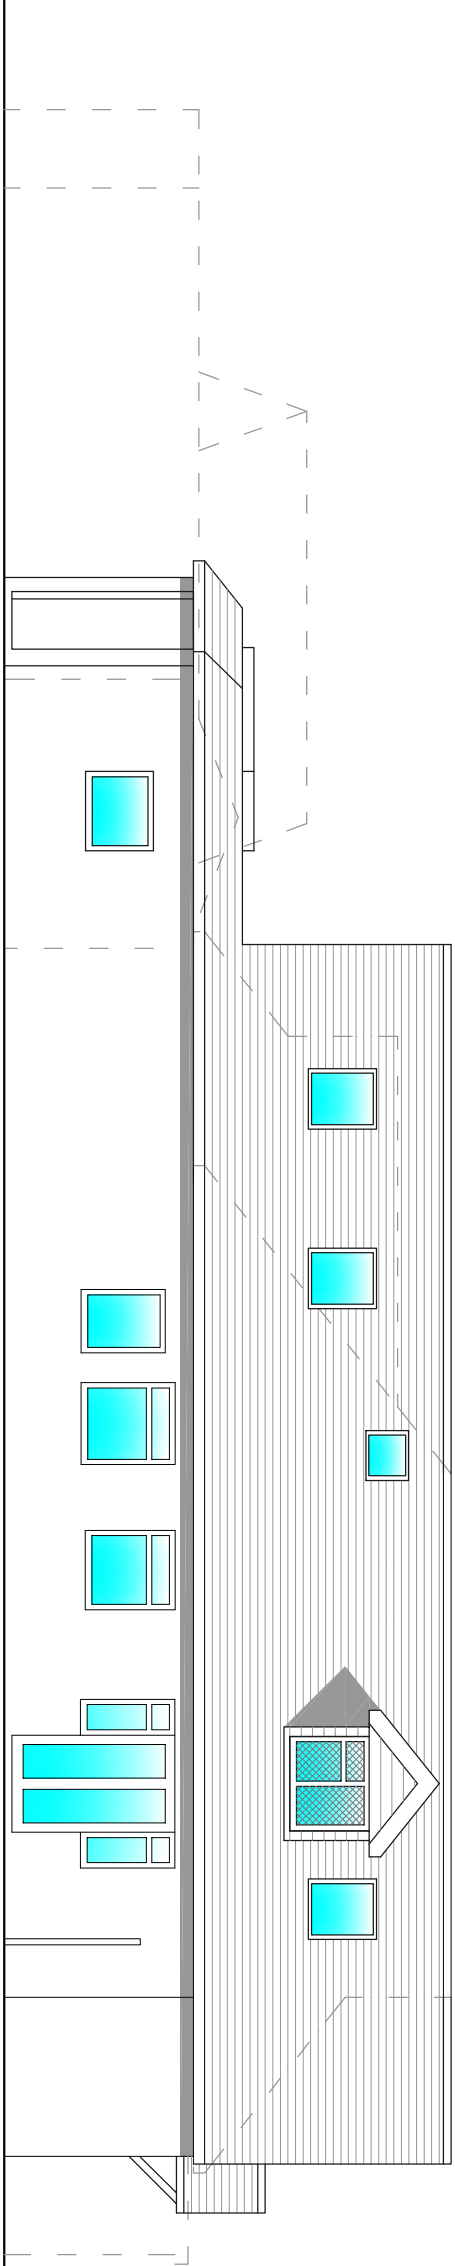

Side (West) Elevation @ 1:100

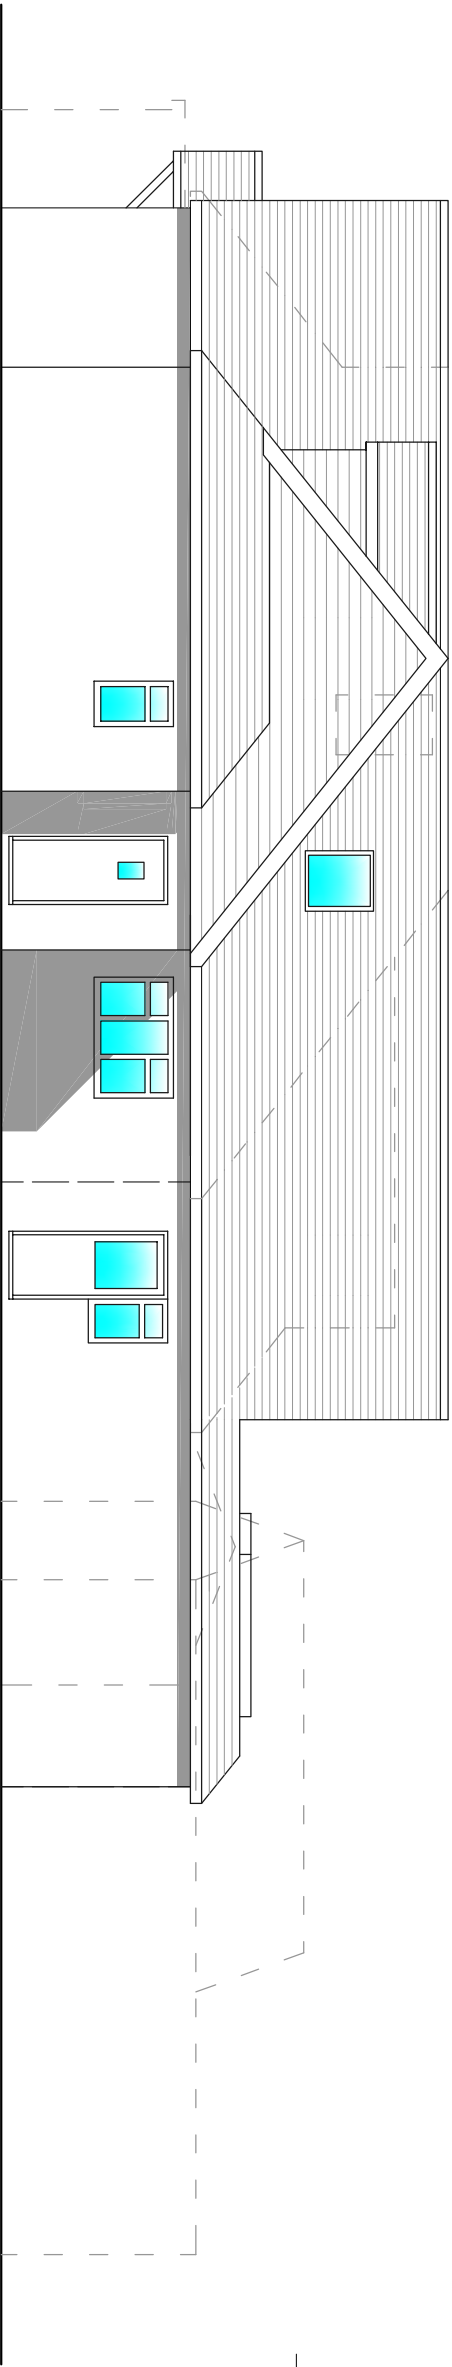

Side (East) Elevation @ 1:100

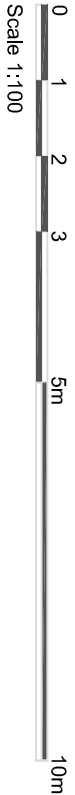

B		Further amendments for client		30.09.19	
Rev		Description		Date	
Job Reference		Client			
Extension and Loft 'Keys' Florida Road Ferring		Mr & Mrs Fowler			
Drawing Title		Drawing No		Rev	
Proposed Elevations		ADC1222/04		C	
Date	Scale	Dwg Size	Plot Style	Drawn	Checked
30.06.19	1:100	A3	ADGreyscale	AD	AD
All dimensions to be checked on site and do not scale from this drawing. This drawing should be approved by Local Authority Building Control or other appropriate checking authority prior to commencement of work. This drawing should not be reproduced without the prior consent of the author					
Architectural Services ADC Alistair Dodd Consulting 72a Beaconsfield Road . Brighton . East Sussex . BN1 6DD Tel: 01273 669466 Email: info@adcobrighton.co.uk www.adcobrighton.com					