



17.00
16.00
15.00
14.00
13.00
12.00
11.00

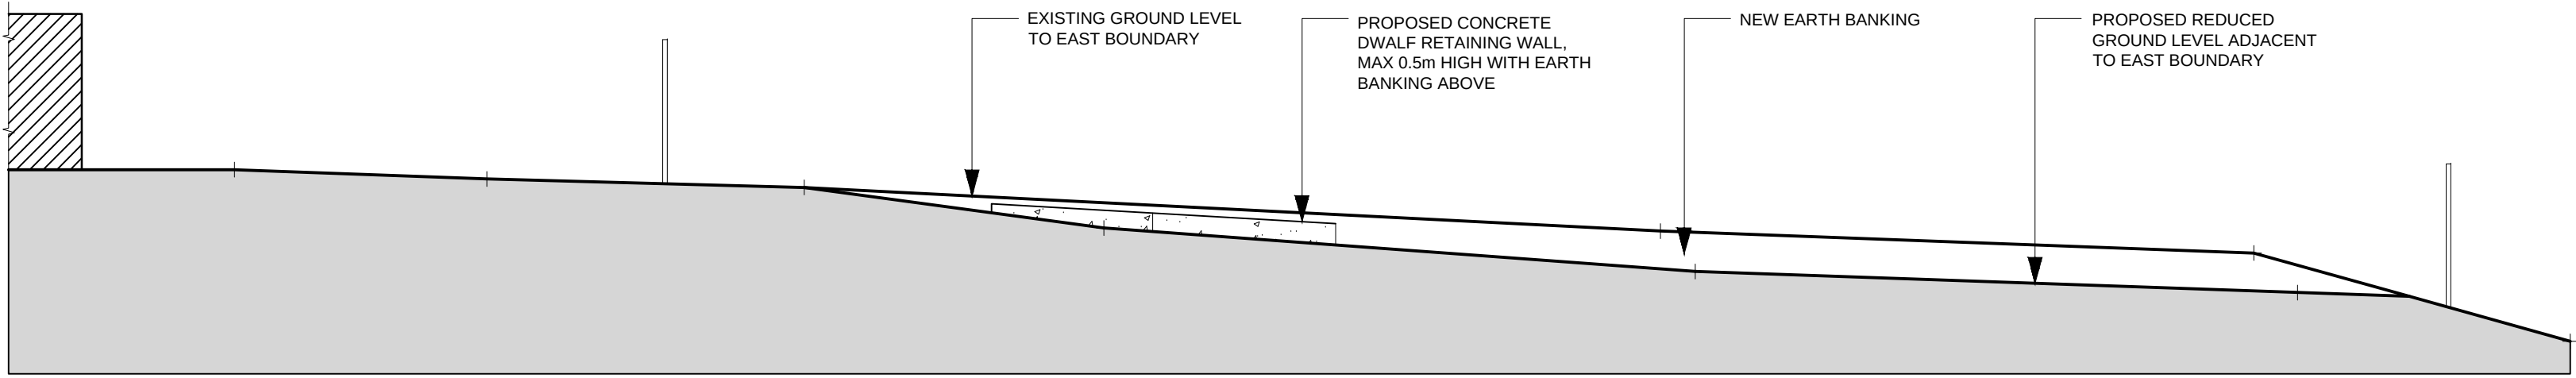


EAST BOUNDARY SECTION LINE

17.00
16.00
15.00
14.00
13.00

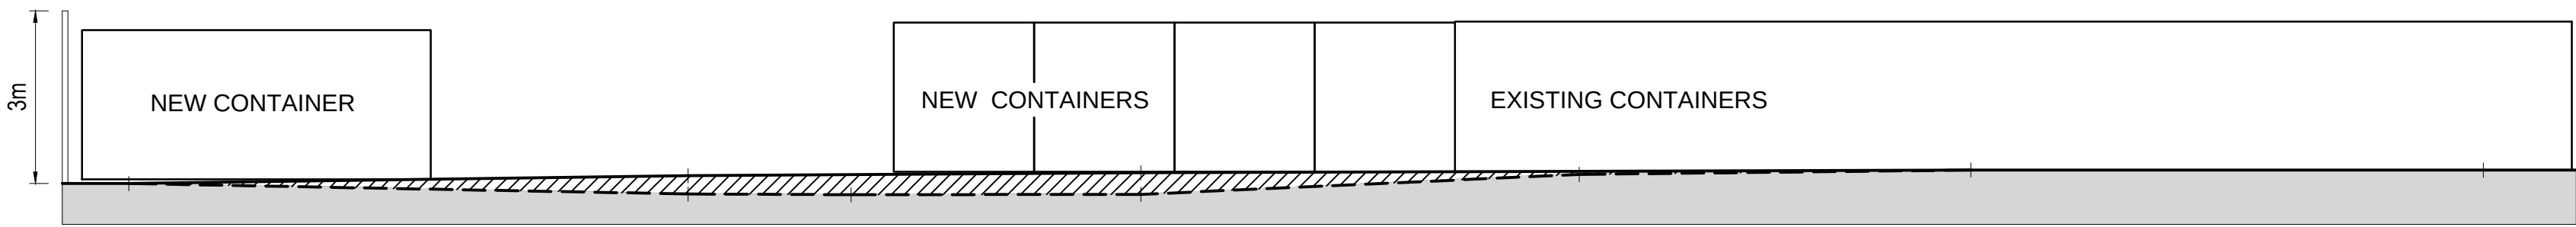


SECTION LINE B-B

17.00
16.00
15.00
14.00
13.00
12.00

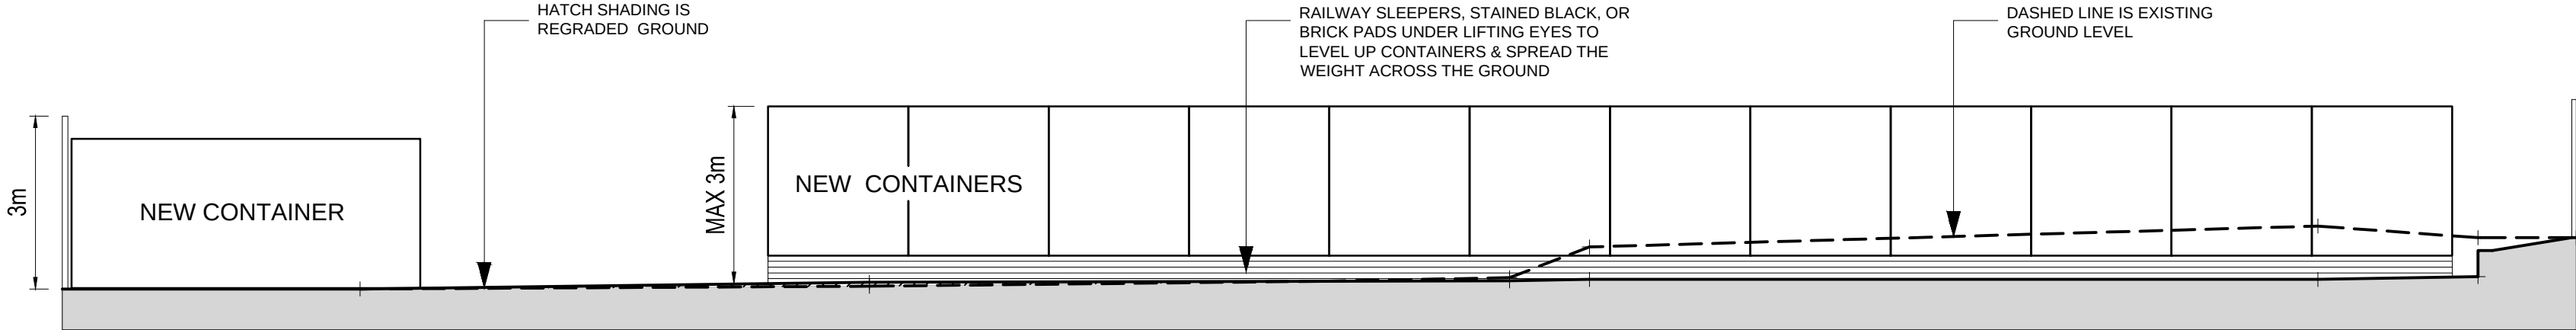


SECTION LINE C-C

17.00
16.00
15.00
14.00
13.00
12.00
11.00

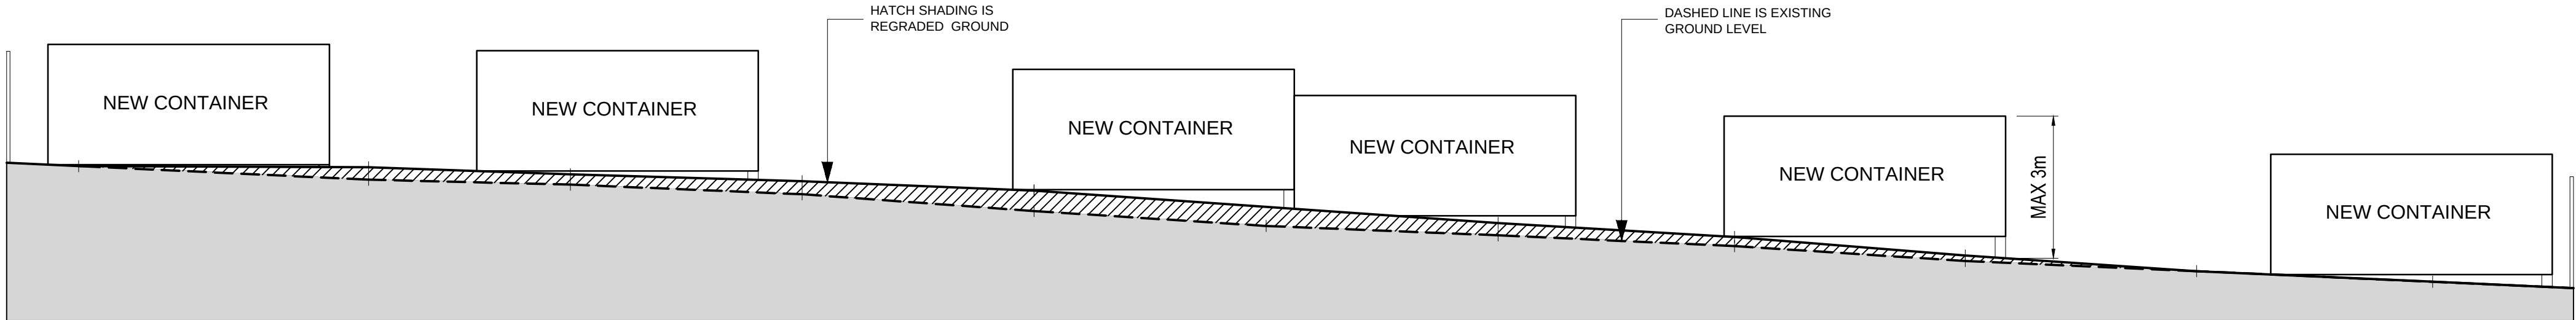


SECTION LINE A-A

17.00
16.00
15.00
14.00
13.00
12.00
11.00
10.00

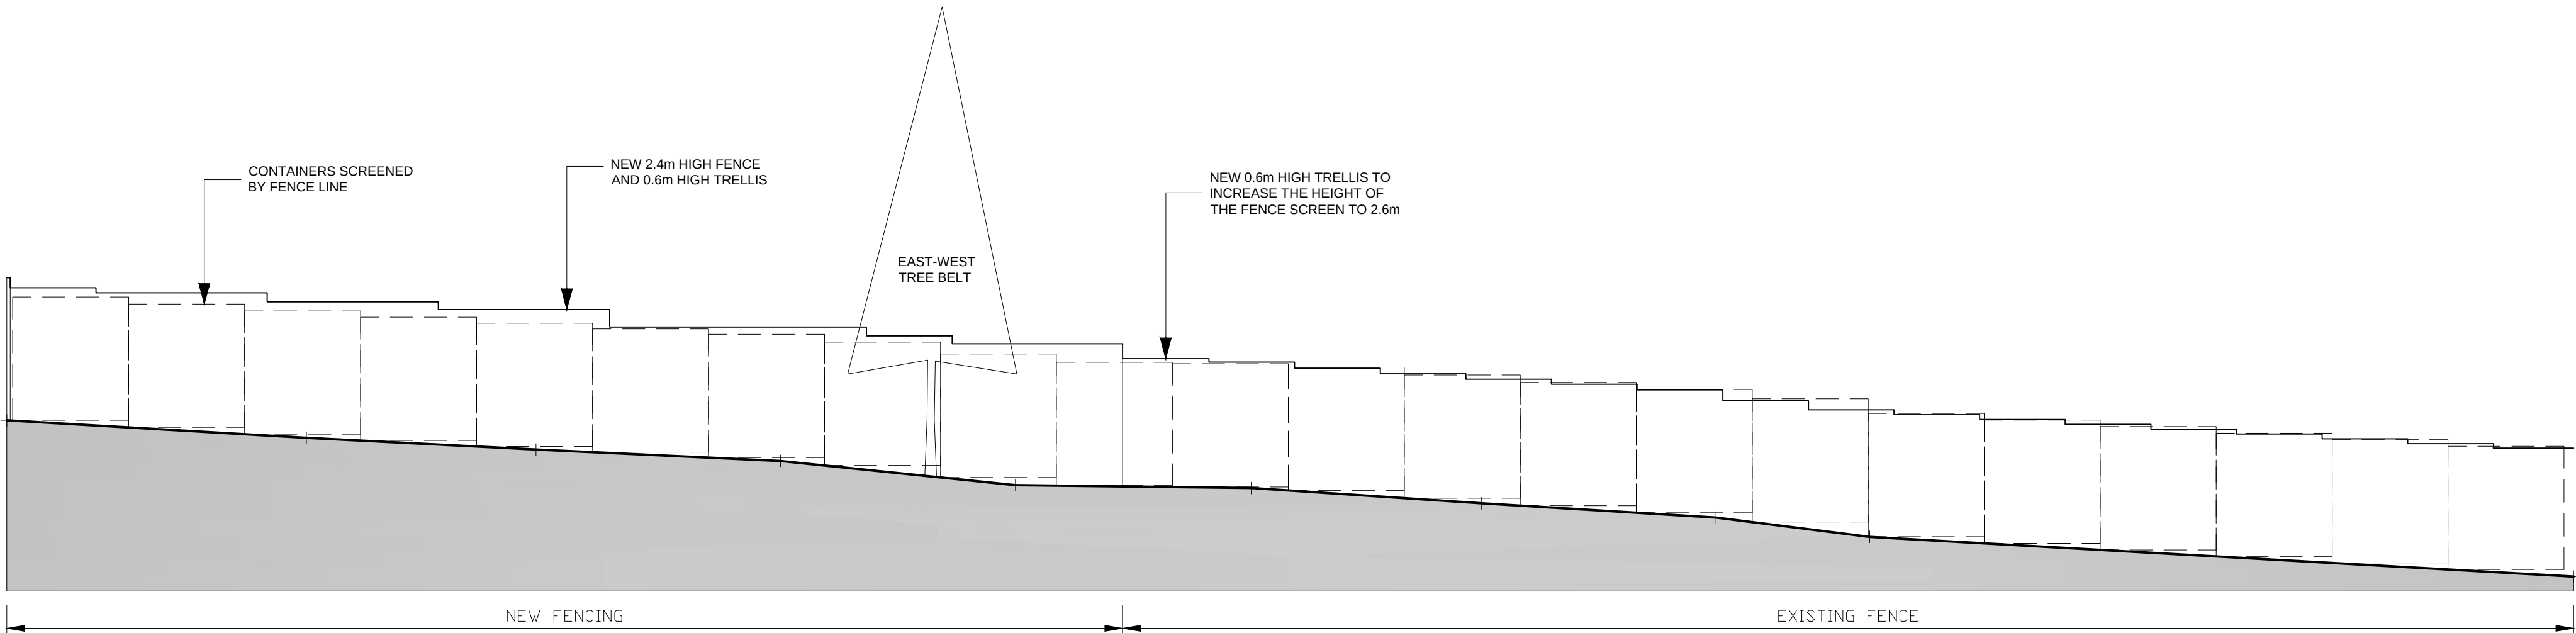

WEST BOUNDARY SECTION LINE

NOTES
1) THIS DRAWING IS COPYRIGHT
2) DRAWING PREPARED FROM TOPOGRAPHIC SURVEY AND EXISTING SITE PLAN DRAWING
PRODUCED BY OFFINGTON LAND SURVEYS, JULY 2020

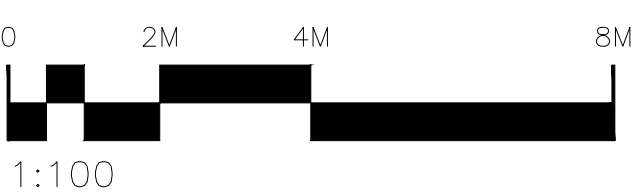

RETAINING DWALF WALL SPECIFICATION
• Generic hollow concrete or interlocking concrete blocks with aggregate fairface finish
• Generic pre-cast concrete coping stone.
• Max wall height 0.5m

**PRELIMINARY
ISSUE 11-9-20**

REVISIONS
Rev Date Description

STANDBY
self storage

JOHN COLLINS ASSOCIATES
CHARTERED SURVEYORS TOWN PLANNERS

CLIENT
Standby Self Storage

DATE
SEPT 2020

SIZE
A1

TITLE
SECTION LINES

PROJECT
Land at the former McIntyre
Nursery
Littlehampton Road
Worthing BN12 6PG

STATUS
DESIGN

SCALES
1 : 100 @ A1

DWC NO
5320-3

REV