


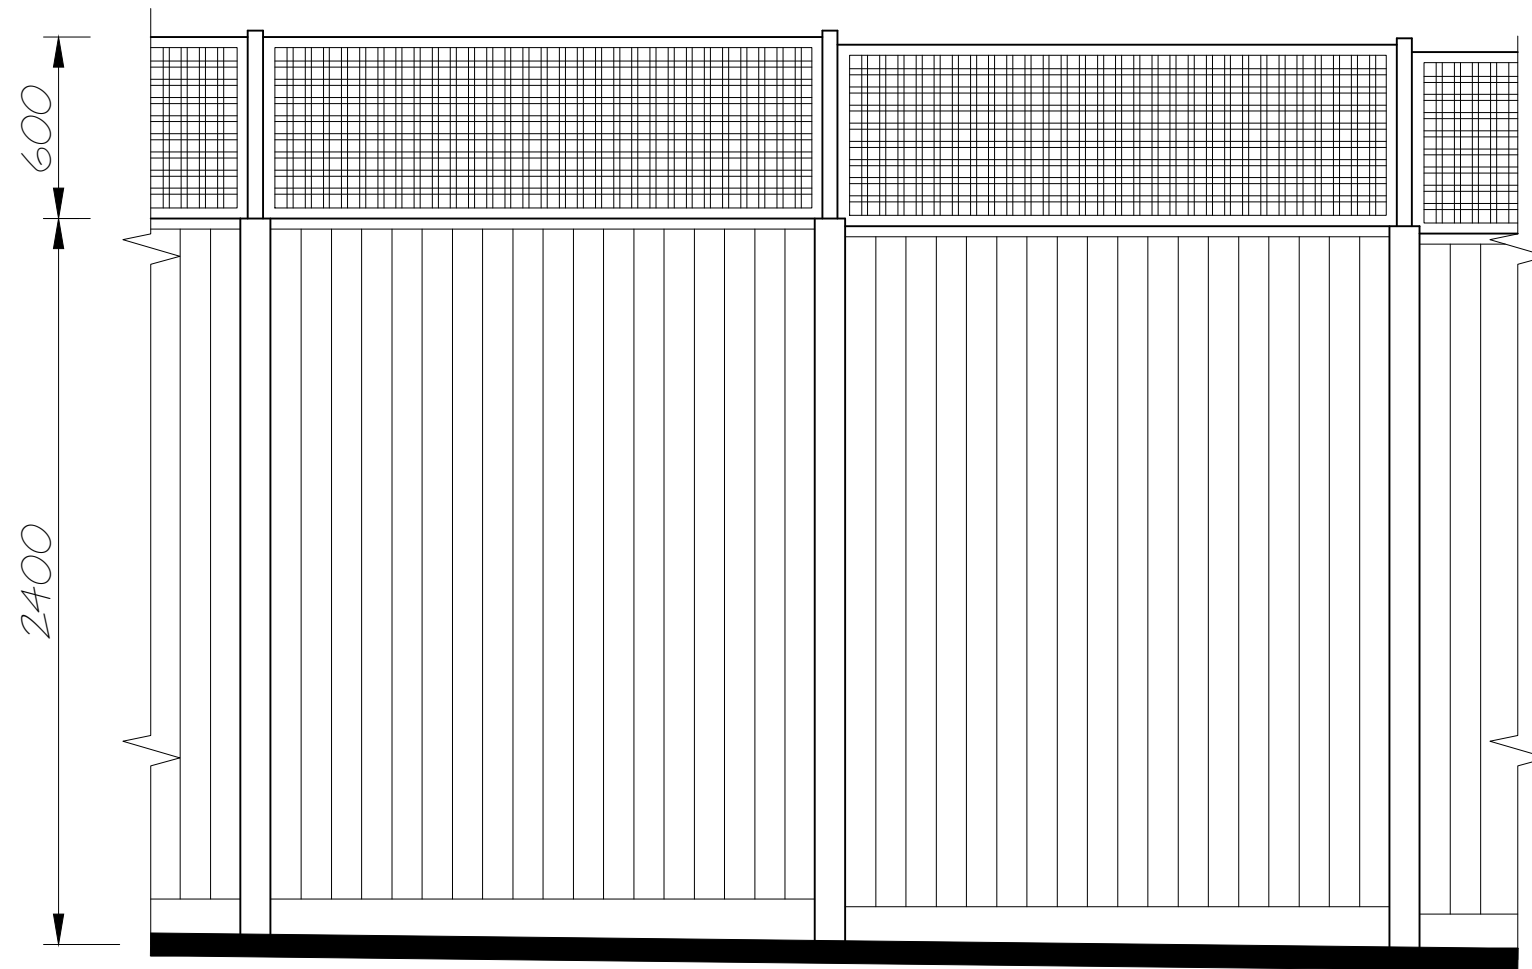

TIMBER CLOSE-BOARDED FENCE

- 125 x 100mm POSTS
- ARRIS RAILS
- GRAVEL BOARD
- FEATHER-EDGE BOARDS
- 35 x 35mm TRELLIS FRAME WITH 40mm GAP BETWEEN SLATS
- TREATED SAWN SOFTWOOD FINISH WITH CHESNUT WOOD STAIN

TYPICAL FENCE ELEVATION

NOTES

1) THIS DRAWING IS COPYRIGHT

0 250 500 1M



1:25

REVISIONS

Rev Date Description

JOHN COLLINS ASSOCIATES

CHARTERED SURVEYORS • TOWN PLANNERS



127 BEULAH ROAD
THORNTON HEATH
SURREY CR7 8JJ
T: 020 8771 3721
E: mail@jcasurveyors.co.uk

STATUS

Outline Design

DRAWN BY

JVB

DATE

Sept 2020

SIZE

A3

TITLE

PROPOSED TIMBER FENCE

PROJECT

Former McIntyre Nursery
Littlehampton Road
Worthing
West Sussex BN12 6PG

STANDBY

self storage
Aylesbury | Croydon | Epsom | Horsham | Molesey | Worthing

SCALES

1 : 25

DWG NO

5320-4

REV