
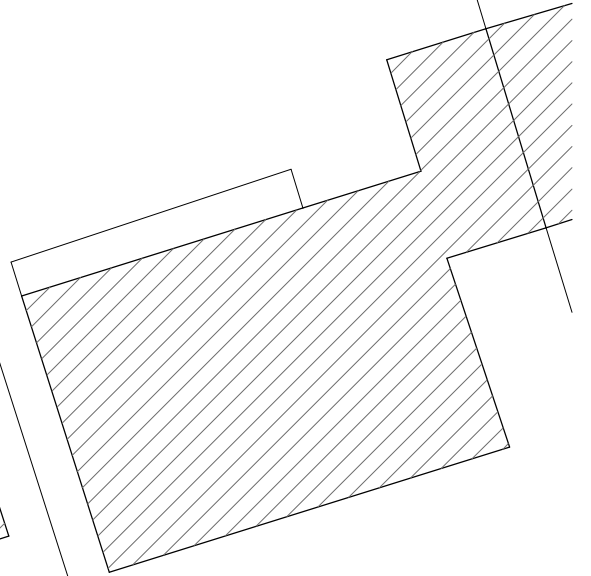
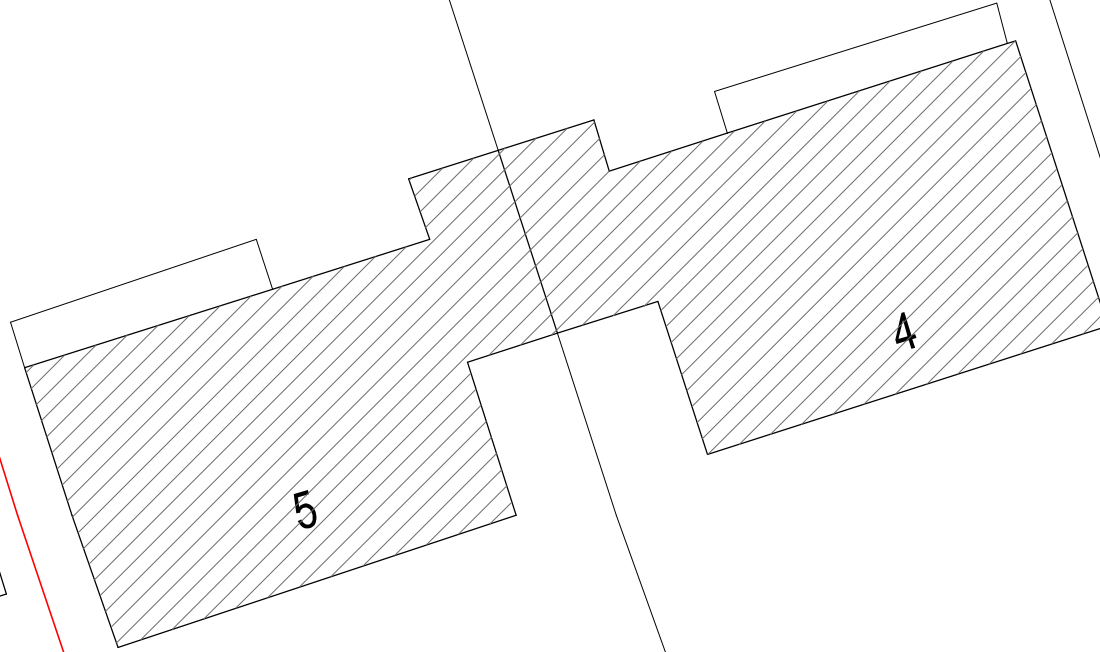


Little Twitten Recreation Ground

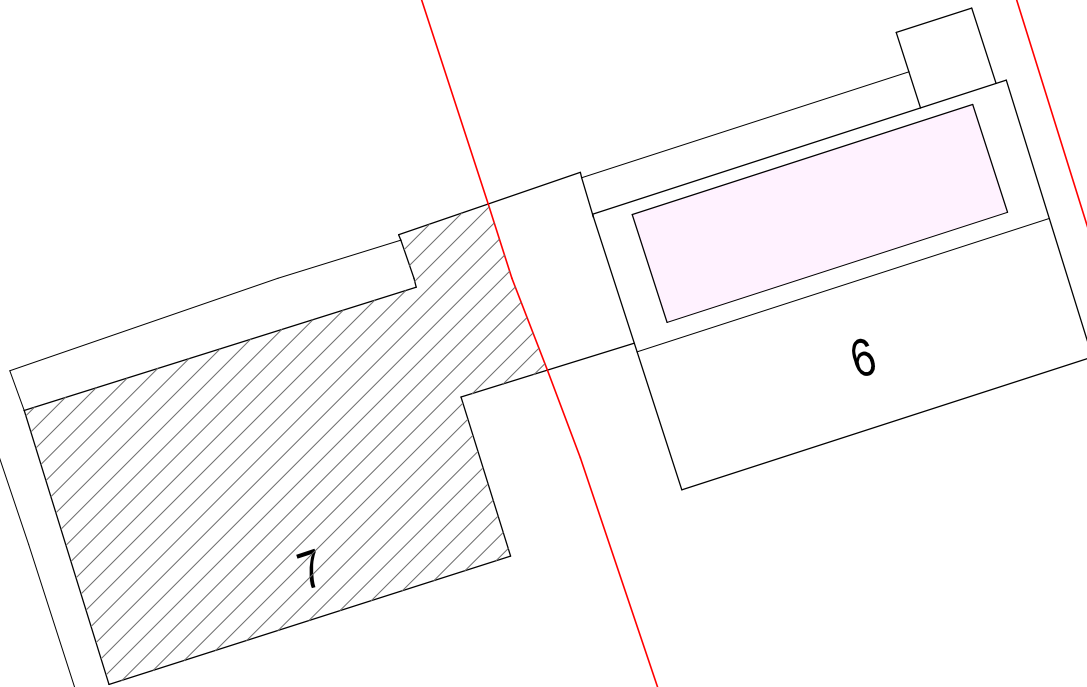

East Mead

Revisions			

PROJECT
Proposed Loft Conversion &
Dormer Extension
6 East Mead
Ferring

DRAWING

Site / Block Plan

SCALE 1:200@A3	DATE Sept 2014	DRG No 1403/C02
-------------------	-------------------	--------------------

Glenn Curran MCIAT

ARCHITECTURAL DESIGN + TECHNOLOGY
THE STUDIO 19 UPPER WEST DRIVE FERRING WEST SUSSEX BN12 5RG
T 01903 248787 M 07905 306375 E INFO@GLENNCURRAN.CO.UK

© Copyright