


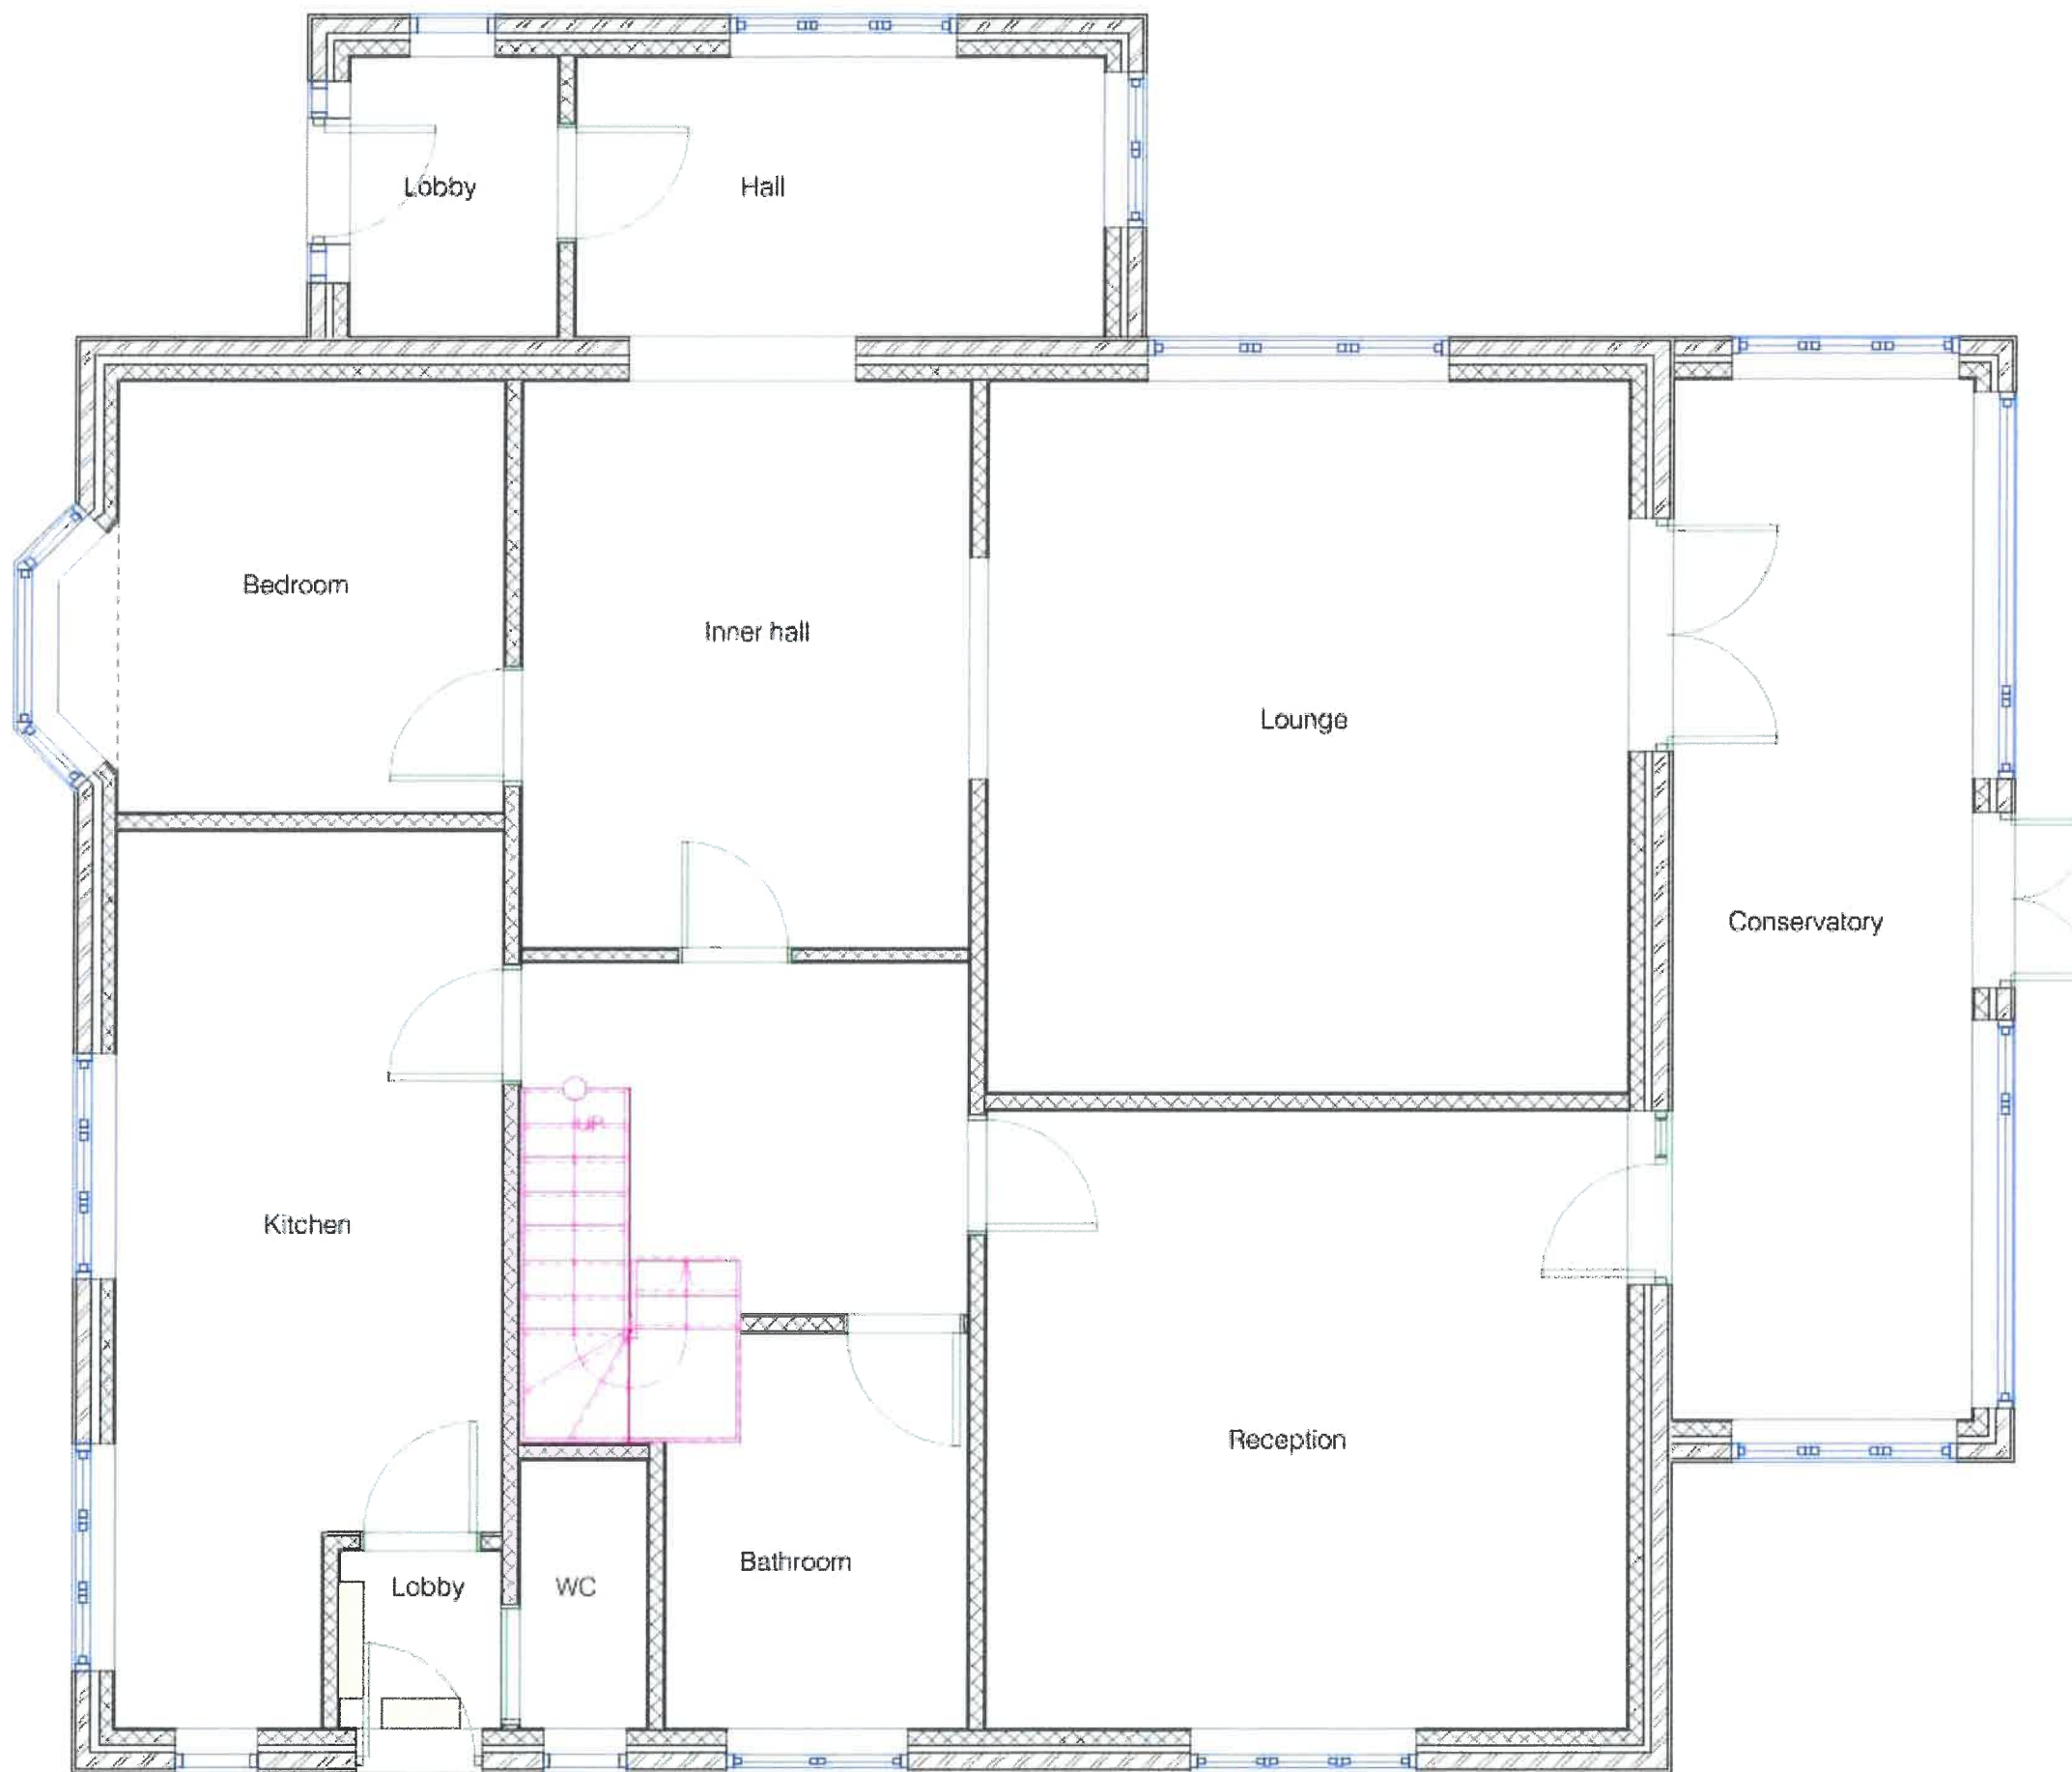

EXISTING GROUND FLOOR



the art of
in style

Paul Maggs MCAT
Hazelwood, Hazleale Road,
West Chillingham RA120 2LG
Tel: 01798 813298
paul@pbproperties.co.uk
www.pbproperties.co.uk

Client: **Clarke**
Site Address:
**10 Oval Waye
Ferring
BN12 5RA**

Project Name:
**Rear Extension
Front first floor roof extension**

Scales:
1:50

Sheet No **D 1019/453/02**

Drawings produced using Vectorworks CAD. Only
written dimensions to be respected.
Copyright protected to PB Properties

Date: **01/10/2019**