


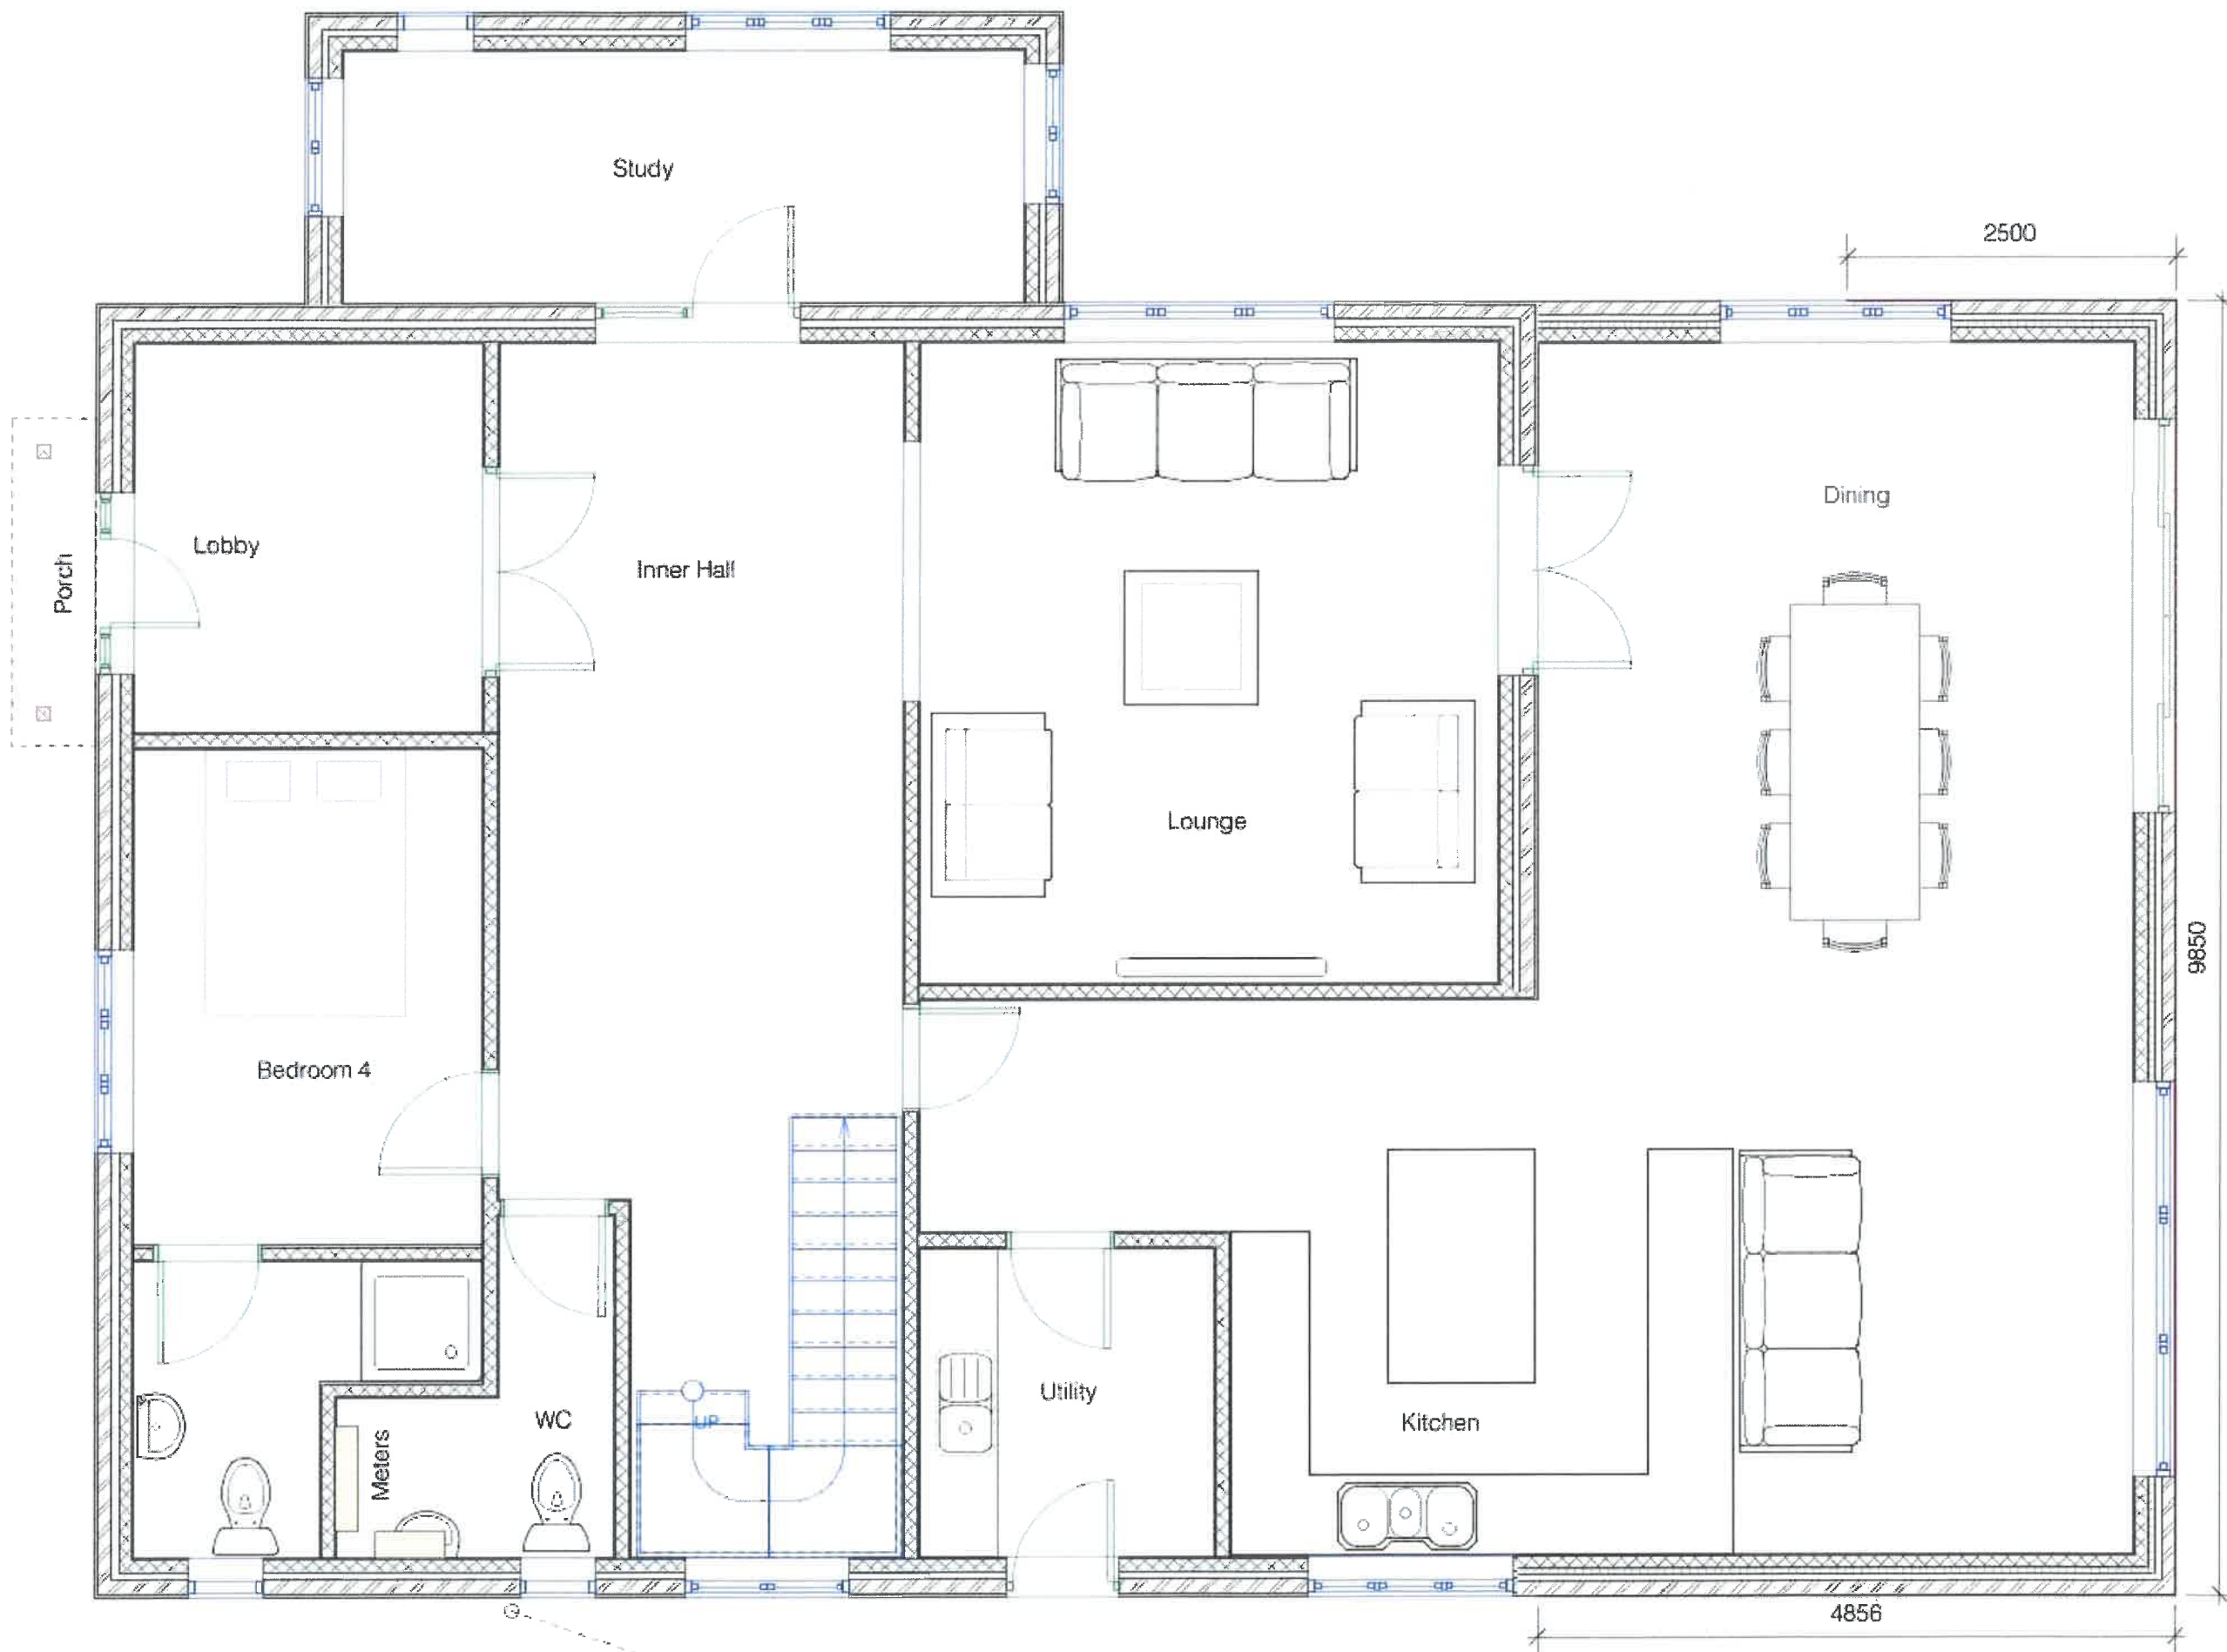

PROPOSED GROUND FLOOR



|   |                                                                                                  |                                                                                             |   |                                                              |
|---|--------------------------------------------------------------------------------------------------|---------------------------------------------------------------------------------------------|---|--------------------------------------------------------------|
| <p>Scales</p> <p>1:50</p>   | <p>Project Name:</p> <p><b>Rear Extension</b></p> <p><b>Front first floor roof extension</b></p> | <p>Client: <b>Clarke</b></p>                                                                | <p>Paul Maggs MCAT</p> <p>Hazlewood, Harolds Road,</p> <p>West Chillingham NE20 2LG</p> <p>Tel: 01758 813290</p> <p>paul@pbproperties.co.uk</p> <p>www.pbproperties.co.uk</p> | <p><b>PB PROPERTIES</b></p> <p>she designs in style</p>      |
| <p>Sheet No. D 1019/453/03</p>                                                                                                | <p>Date: <b>01/10/2019</b></p>                                                                   | <p>Site Address:</p> <p><b>10 Oval Way</b></p> <p><b>Ferring</b></p> <p><b>BN12 5RA</b></p> |   | <p><b>CIAT</b></p> <p>ARUN DISTRICT COUNCIL FG/124/19/HH</p> |
| <p>Drawings produced using Vectorworks CAD. Only written dimensions to be respected. Copyright protected to PB Properties</p> |                                                                                                  |                                                                                             |   |                                                              |