


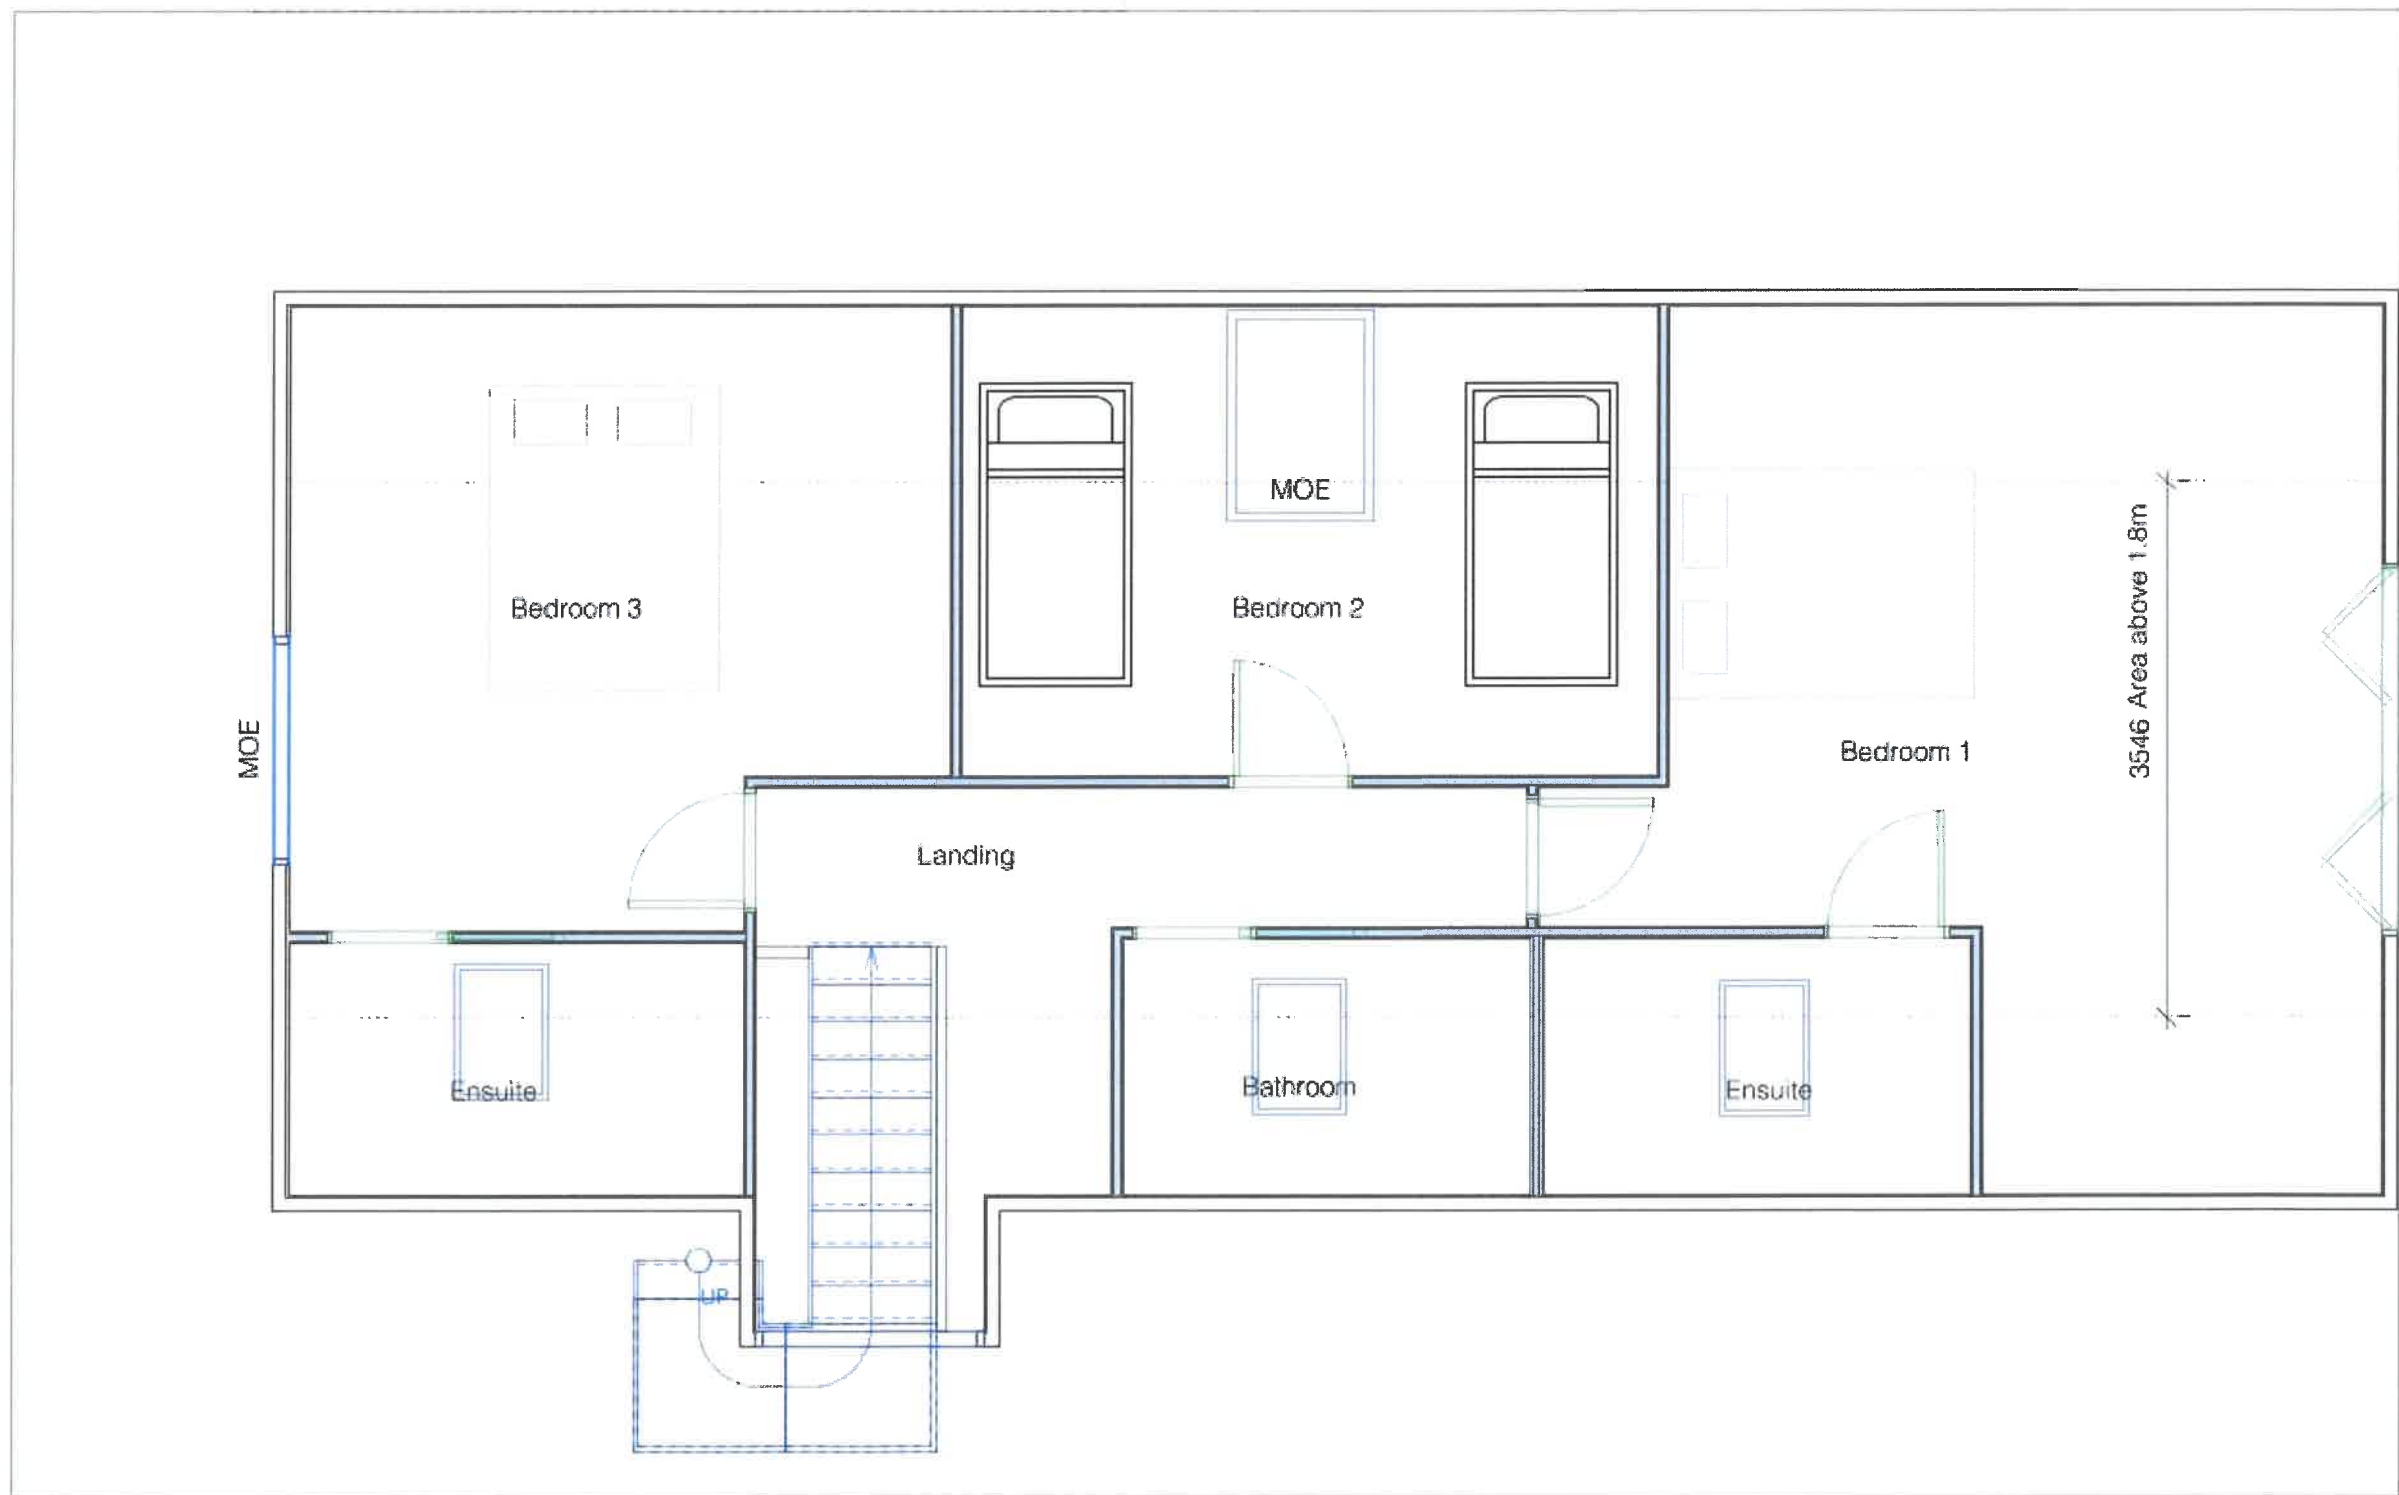

# PROPOSED FIRST FLOOR



Paul Maggs MCIAT  
 Hazelwood, Harbottle Road,  
 West Chiltington RH20 2LG  
 Tel: 01798 813298  
 paul@pbproperties.co.uk  
 www.pbproperties.co.uk

Client: Clarke

Site Address:  
 10 Oval Way  
 Ferring  
 BN12 5RA

Project Name  
 Rear Extension  
 Front first floor roof extension

Date: 01/10/2019

Scales:  
 1:50  
 Plan No D 1019/453/05

Drawings produced using Vectorworks CAD. Only  
 written dimensions to be respected.  
 Copyright protected to PB Properties