
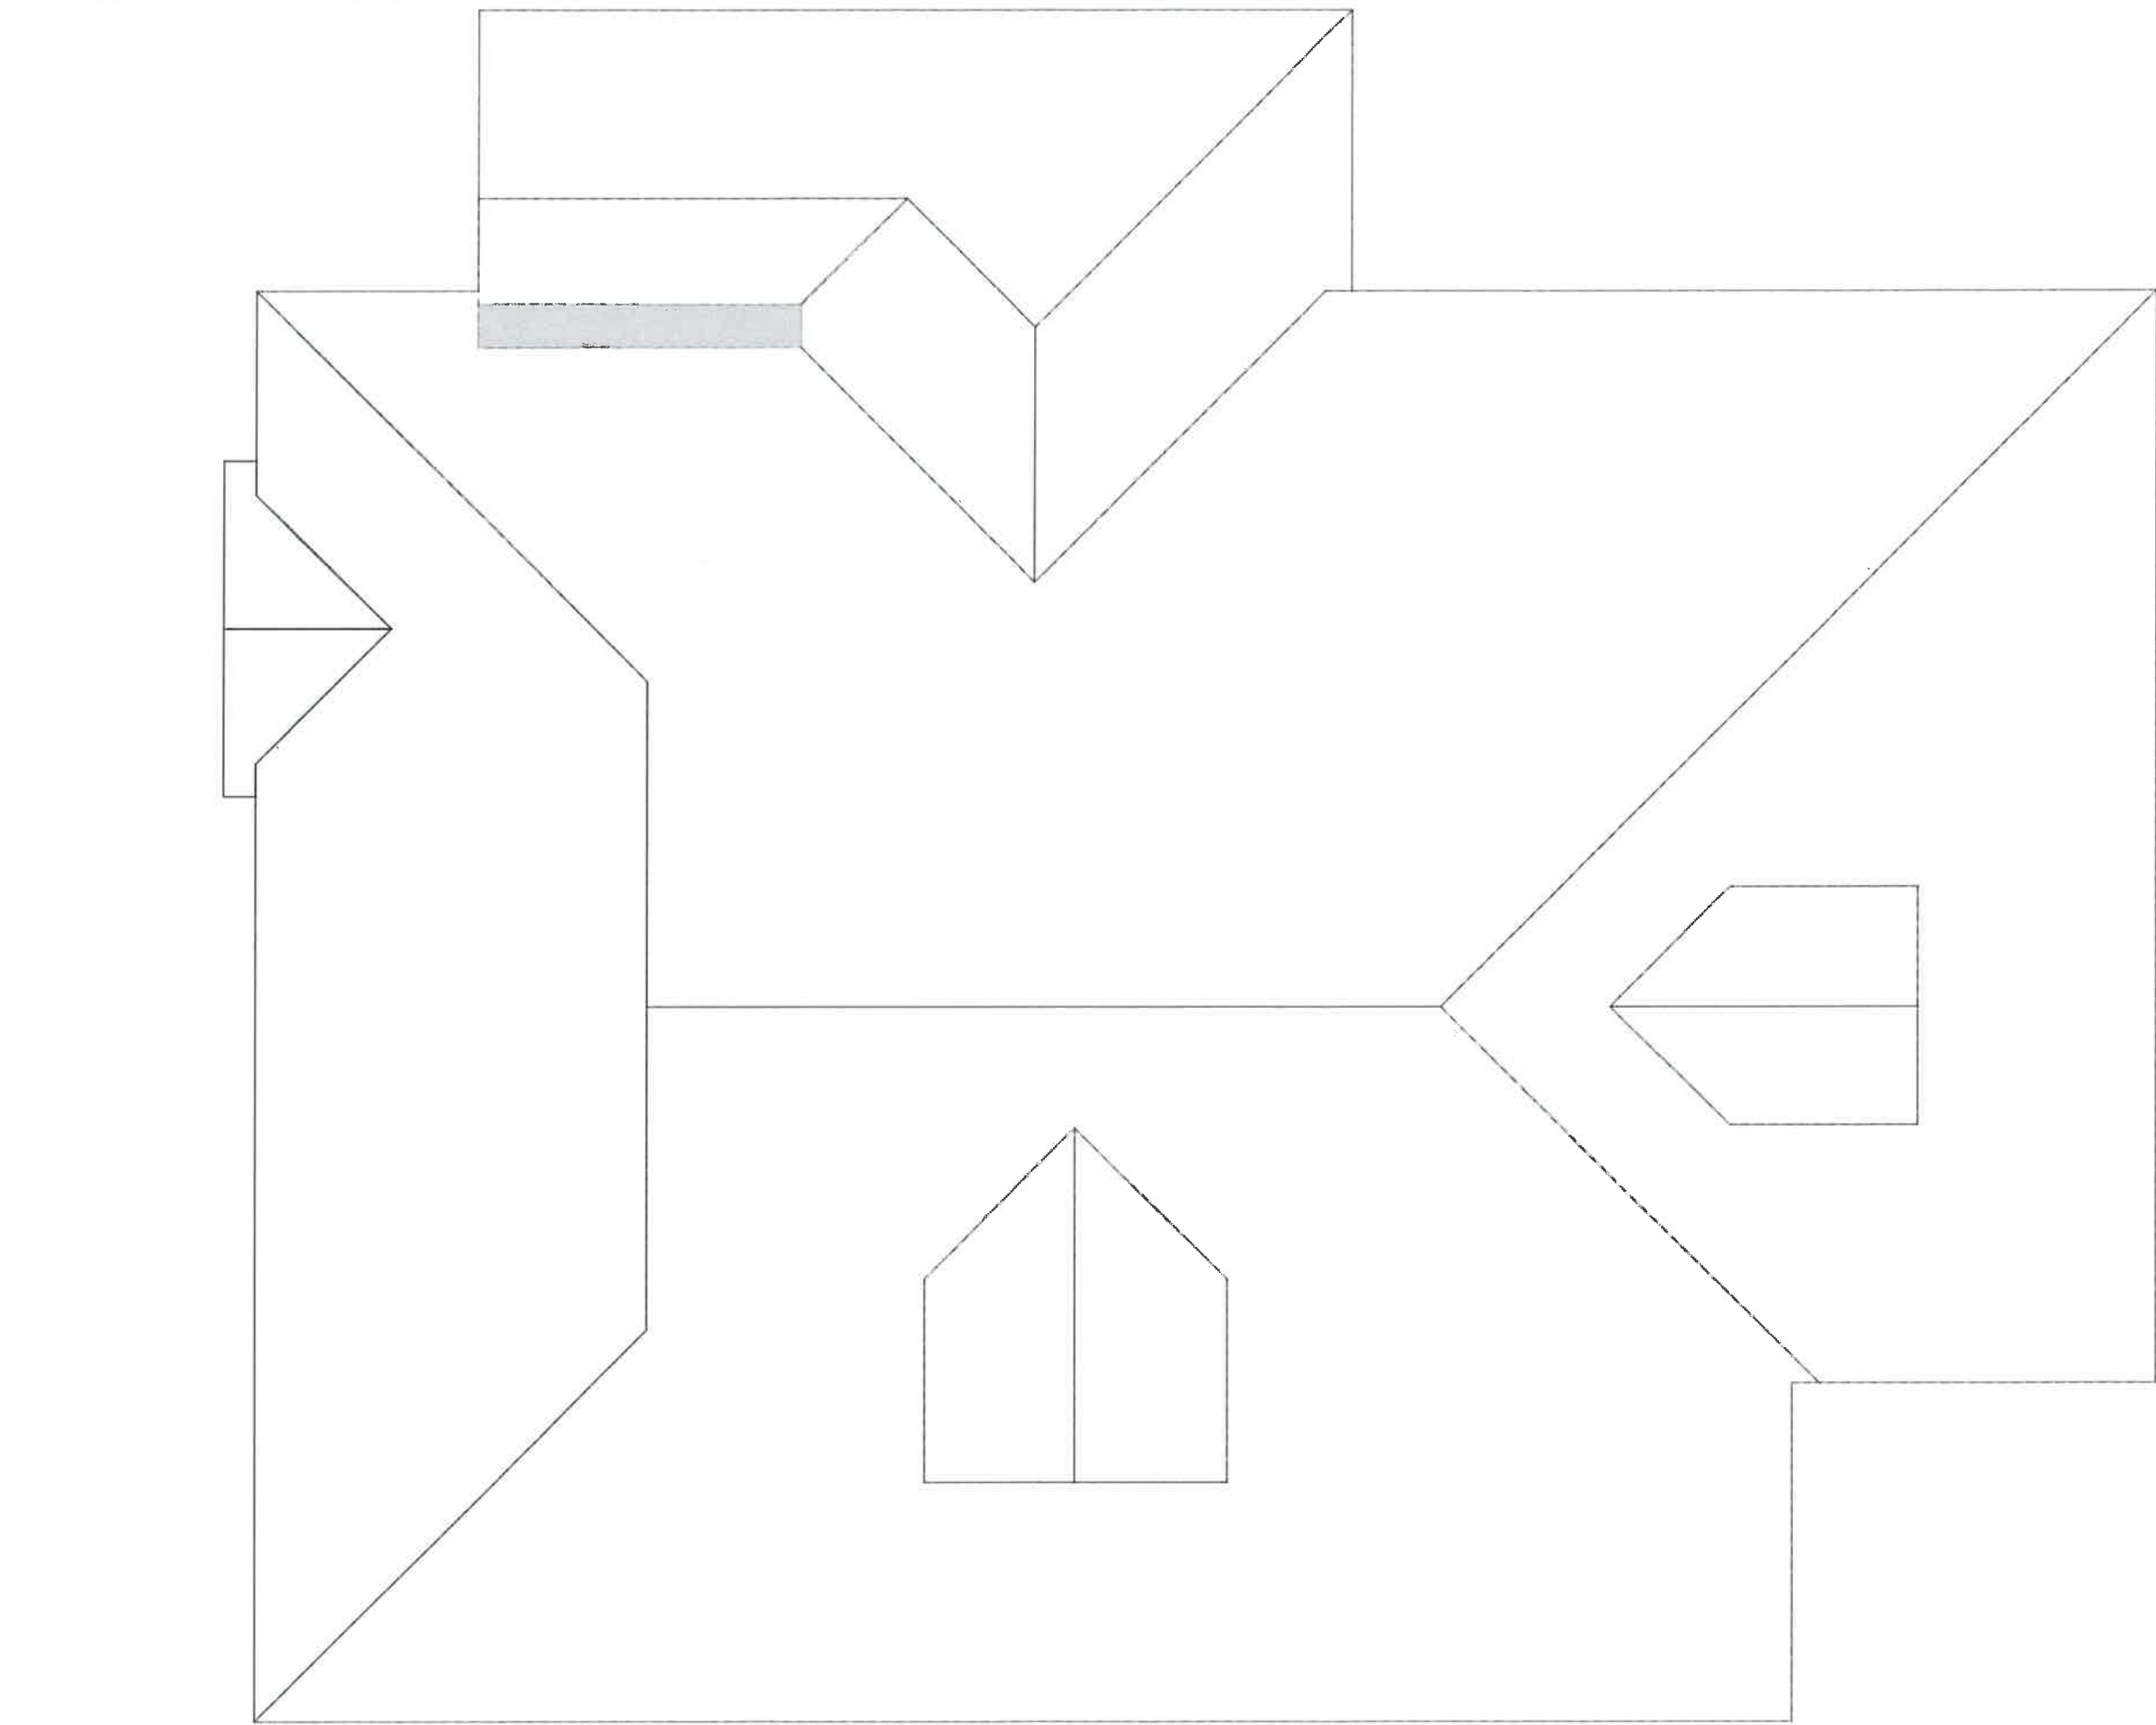


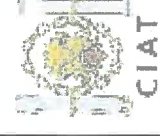

			Paul Maggs MCAT Hazlewood, Harolds Road, West Chilmington Farm 21G Tel: 01798 812288 paul@pbproperties.co.uk www.pbproperties.co.uk	Client: Clarke Site Address 10 Oval Way Ferring BN12 5RA	Project Name: Rear Extension Front first floor roof extension	Scales 1:50
						Sheet No D 1019/453/06 Drawings produced using Vectorworks CAD. Only written dimensions to be respected. Copyright protected to PB Properties