


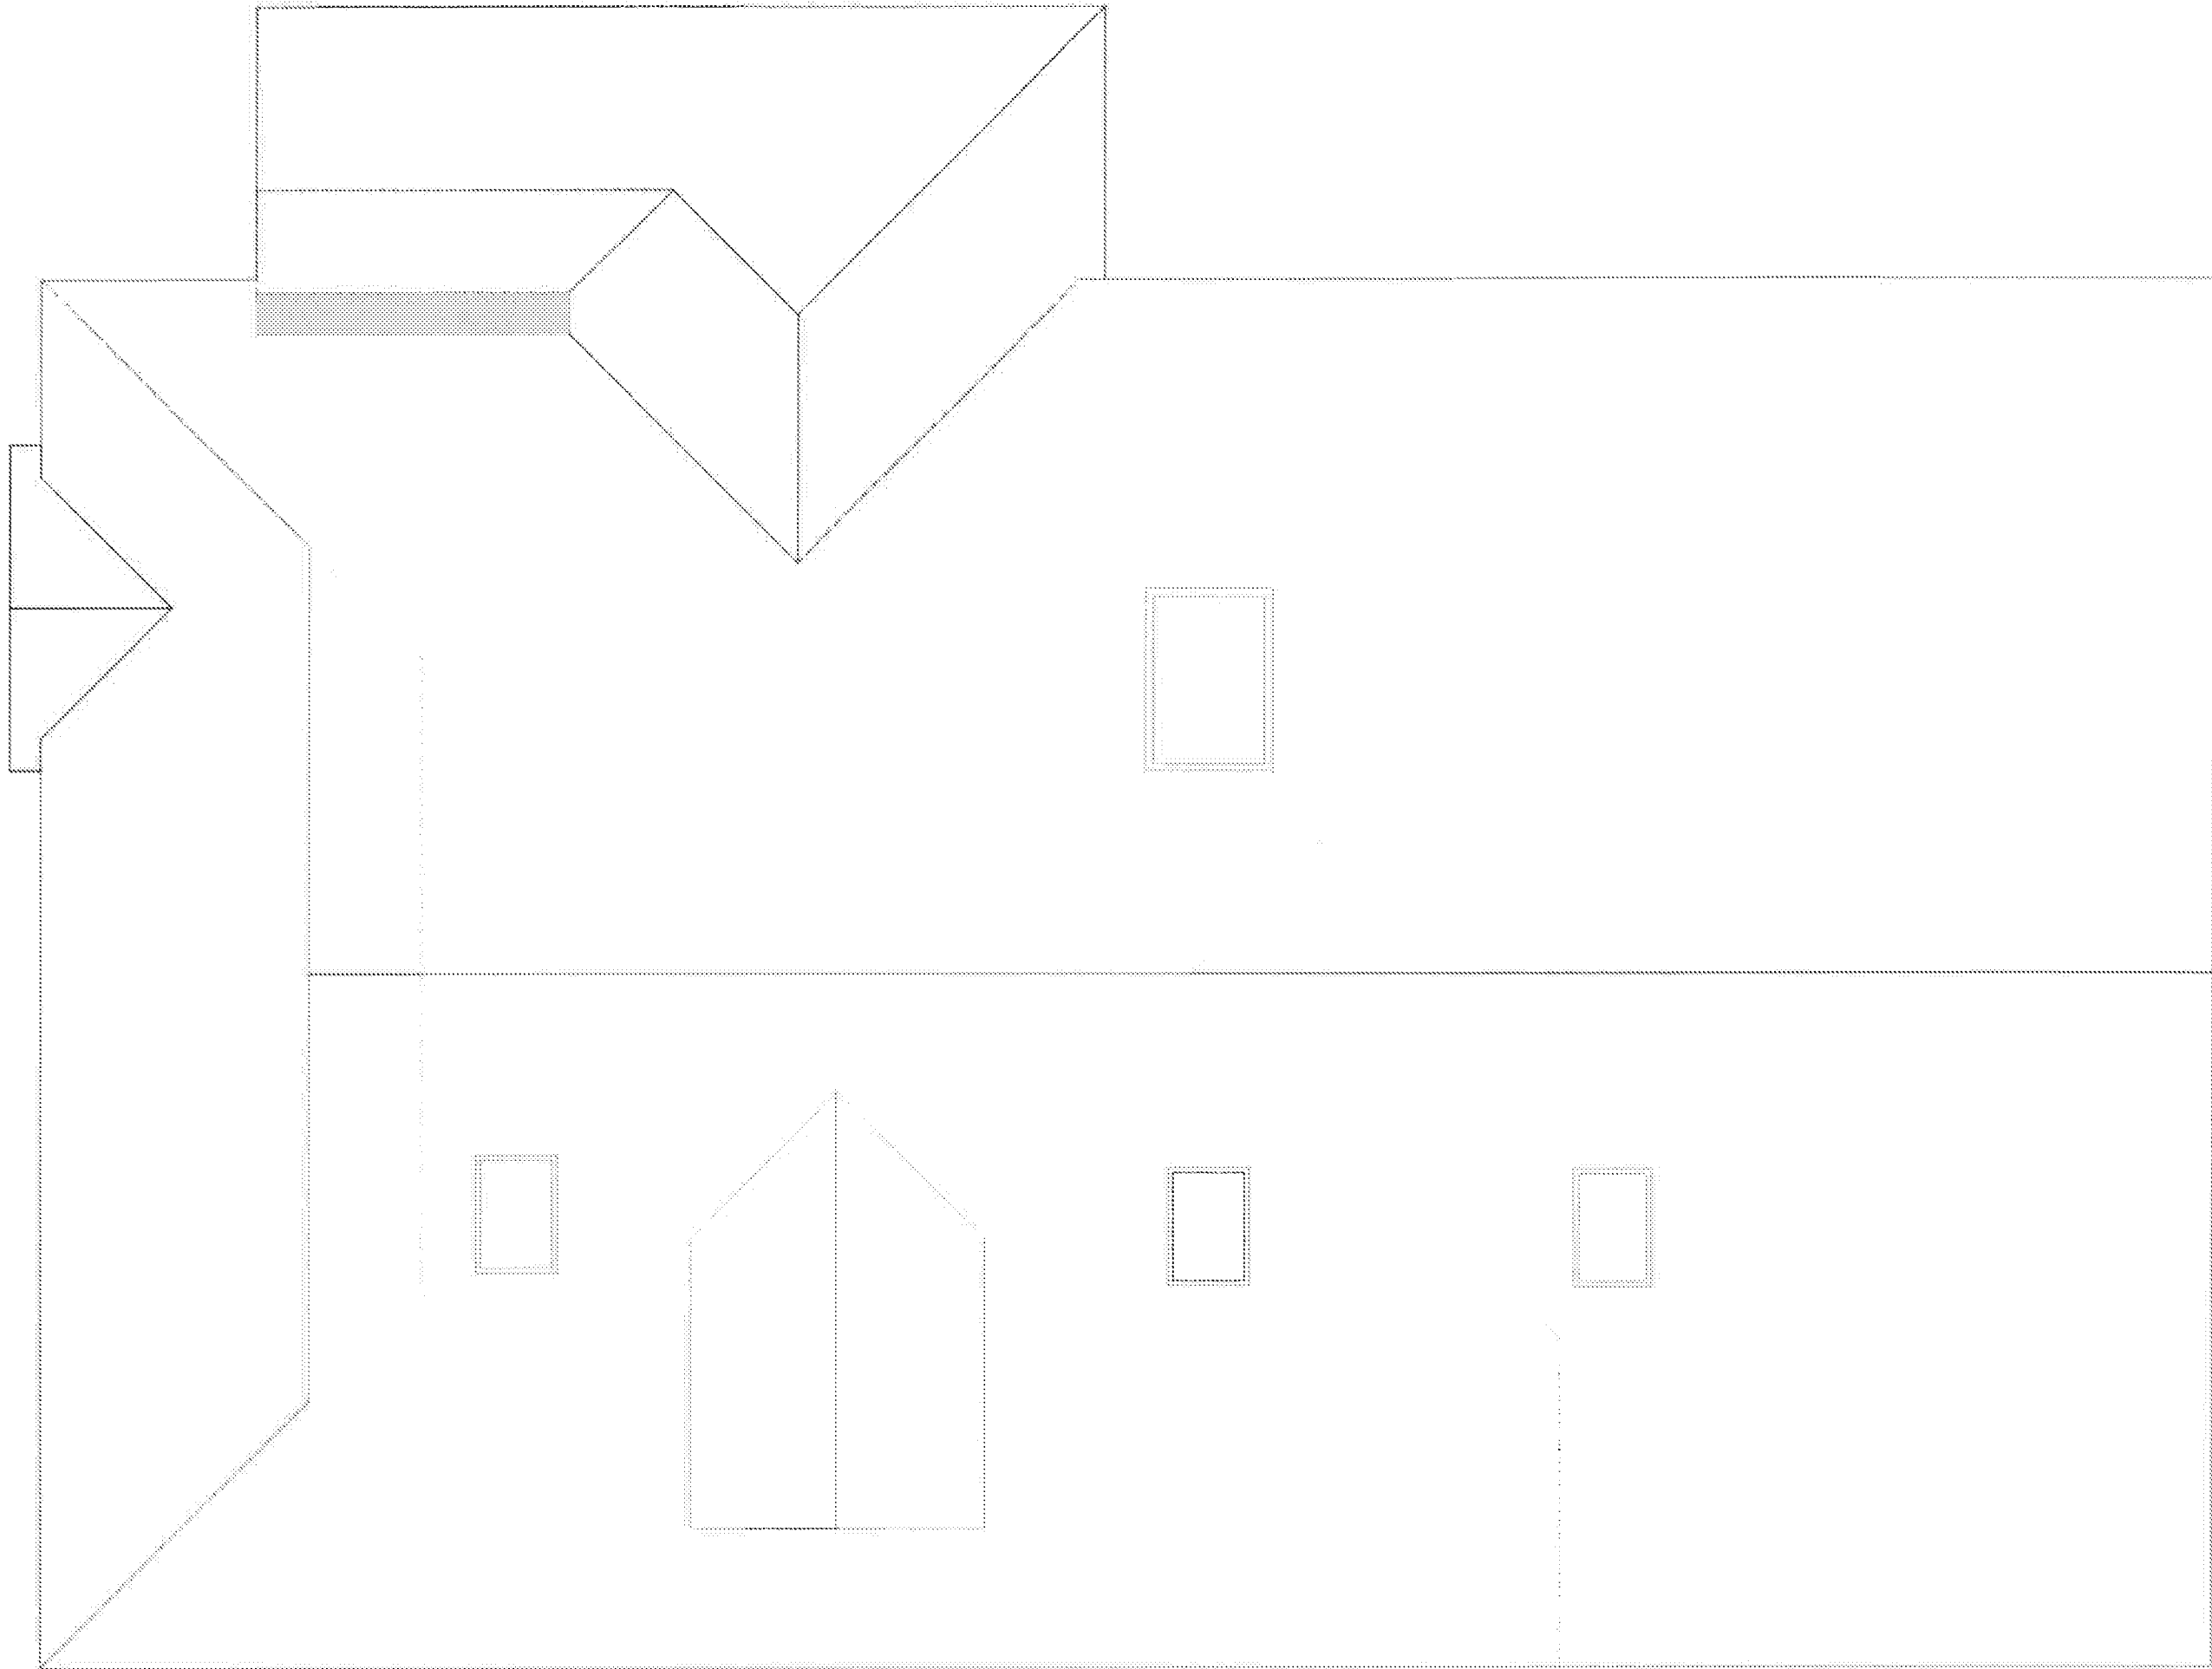

PROPOSED ROOF



the district's
in business
PB PROPERTIES

Pred Mays, MCOY
Hazelwood, Harrogate Road,
West Chillingham RS12 2LS
Tel: 01758 813288
pred@pbproperties.co.uk
www.pbproperties.co.uk

Client: **Clarke**
Site Address:
**10 Oval Way
Farning
BN12 5RA**

Project Name:
**Rear Extension
Front first floor roof extension**

Scale:
1:50

Sheet No **D 1019/453/07**

Date: **01/10/2019**

Drawings produced using Vectorworks CAD. Only
written dimensions to be respected.
Copyright protected to PB Properties