


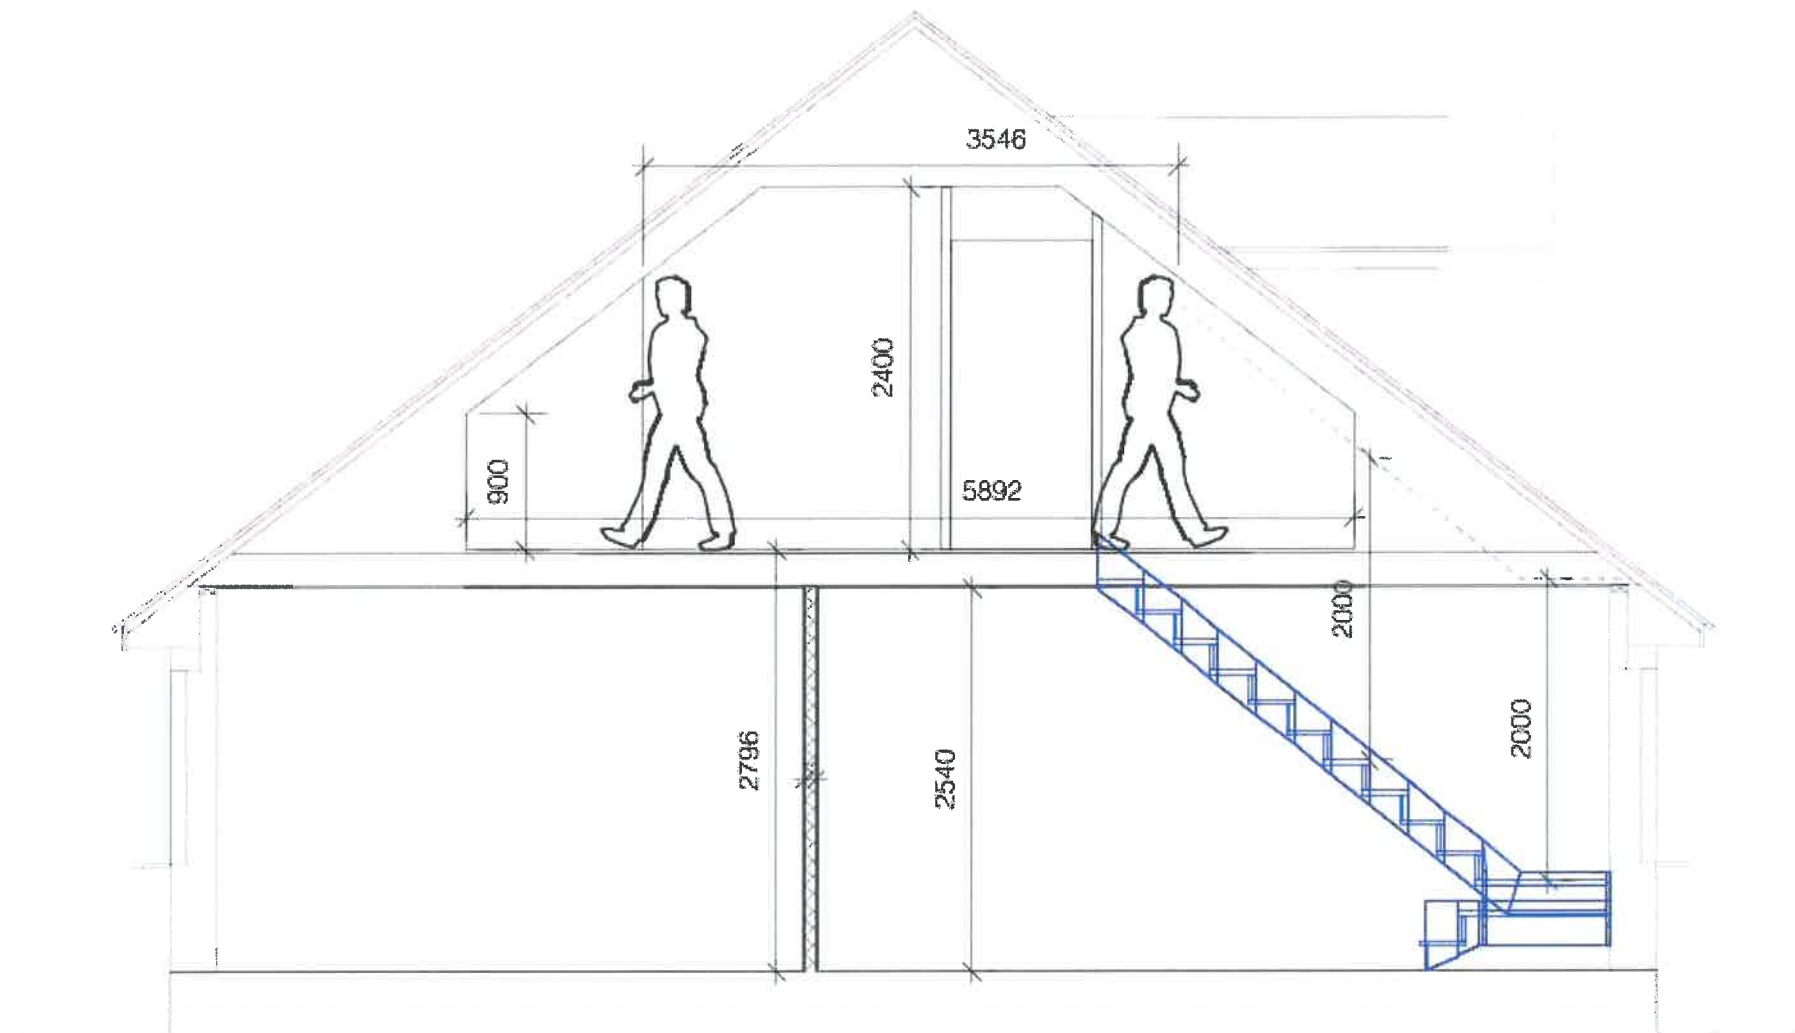

PROPOSED SECTION DETAIL & STOREY HEIGHTS



Paul Maggs MCIAT
Hazelwood, Harbottle Road,
West Chillington RH20 2LG
Tel: 01798 813298
paul@pbproperties.co.uk
www.pbproperties.co.uk

Client: Clarke

Site Address
10 Oval Way
Ferring
BN12 5RA

Project Name

Rear Extension
Front first floor roof extension

Date: 01/10/2019

Scales:

1:50

Plan No D 1019/453/08

Drawings produced using Vectorworks CAD. Only
written dimensions to be respected.
Copyright protected to PB Properties