




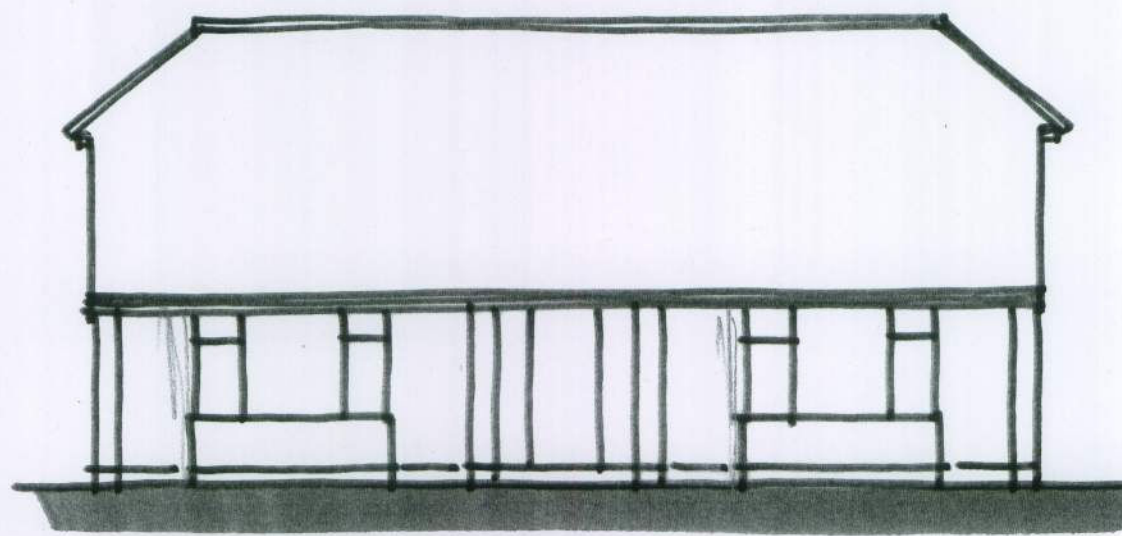


FRONT ELEVATION 1:100

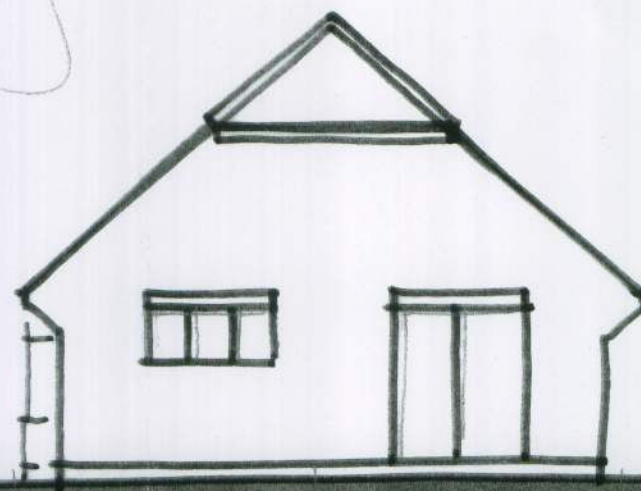

SIDE

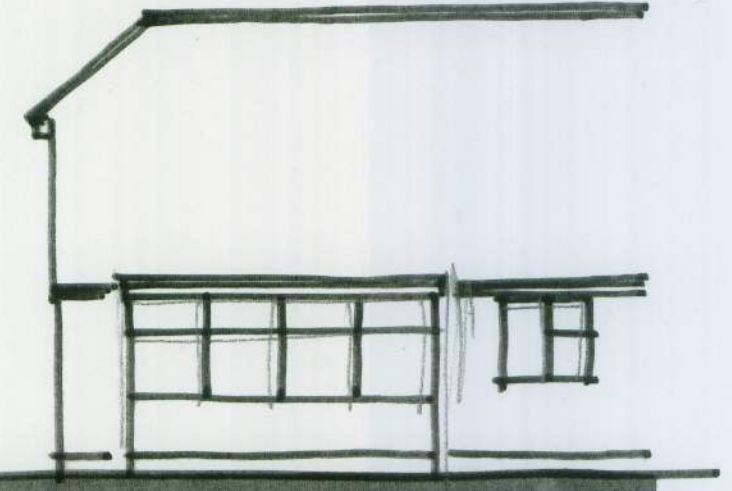

REAR

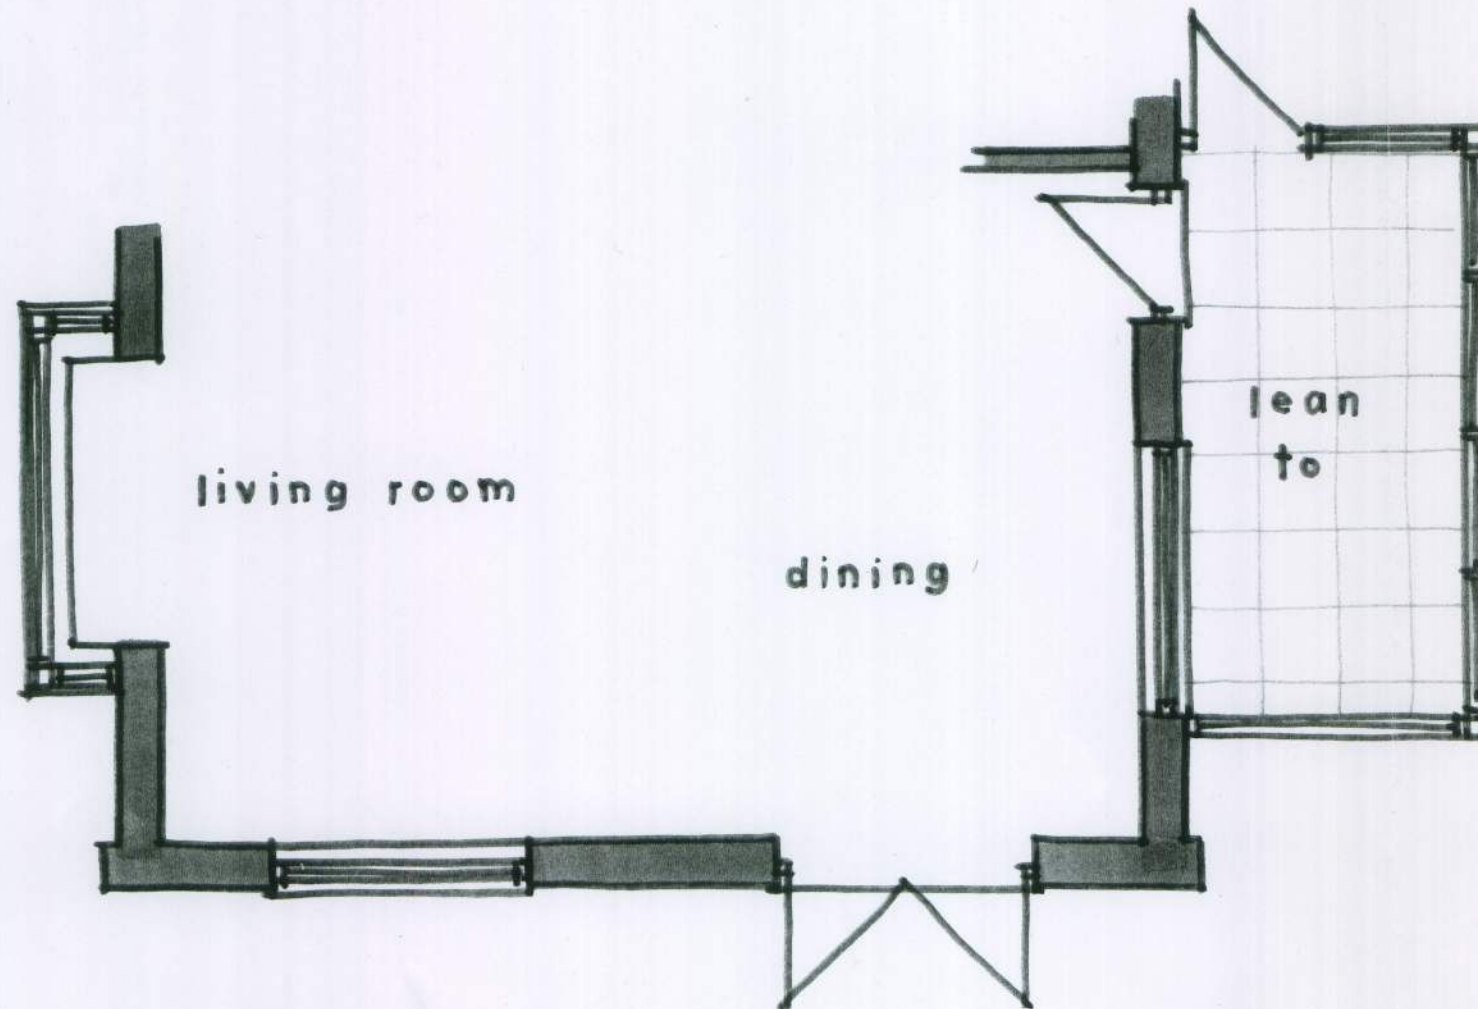

GROUND FLOOR PLAN 1:50

57 SEA LANE, FERRING
Existing details 01

Aug 2010