
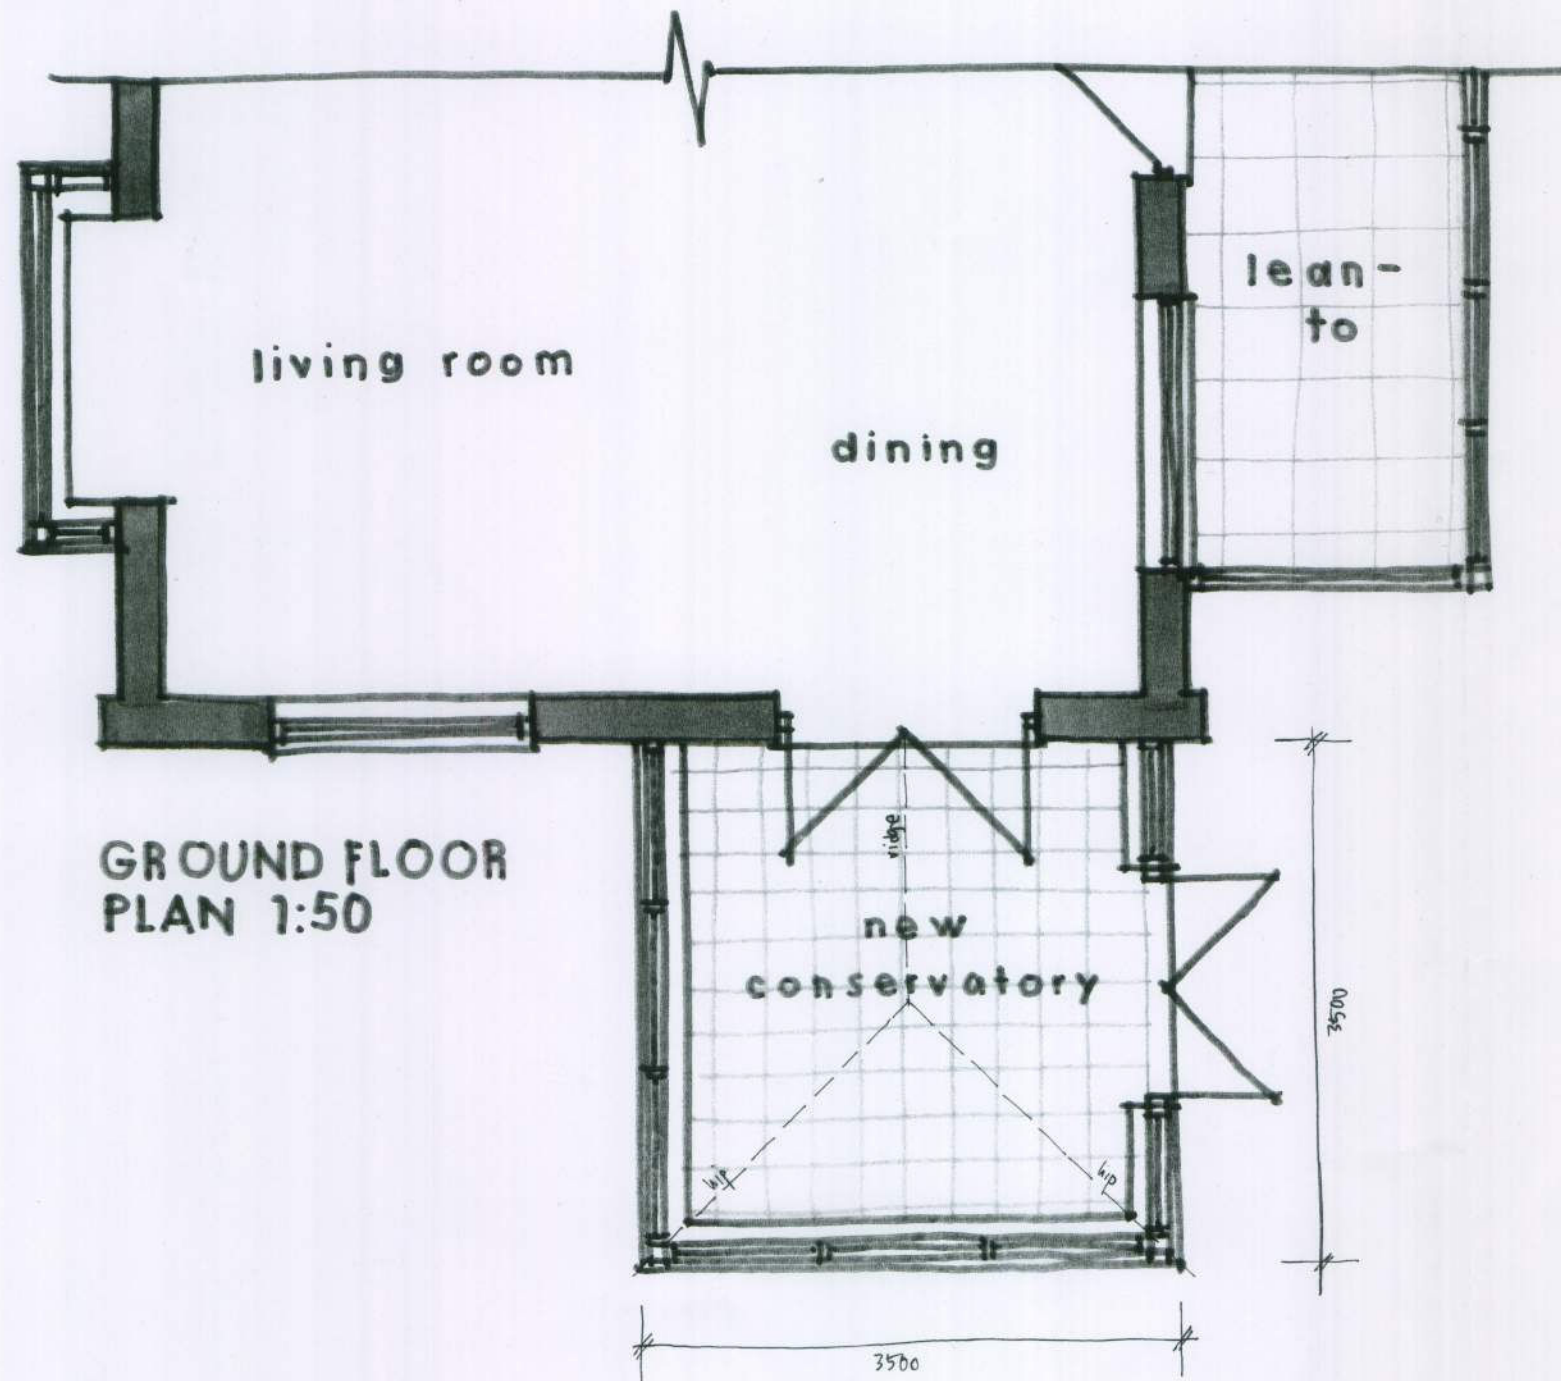


PROPOSED ELEVATIONS 1:100

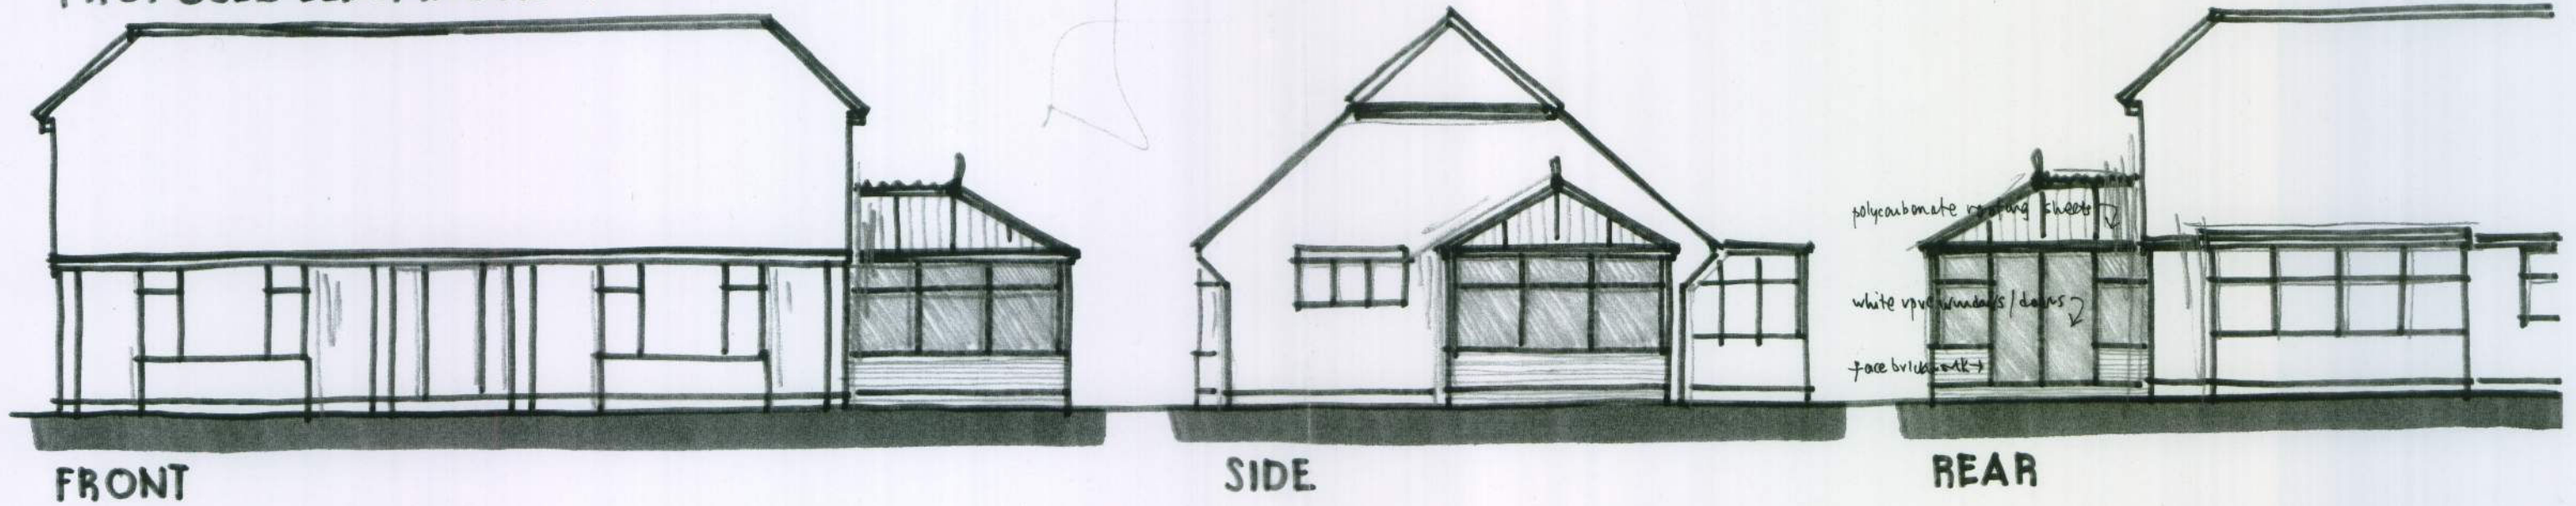

57 SEA LANE, FERRING
Proposals 02

Aug 2010