
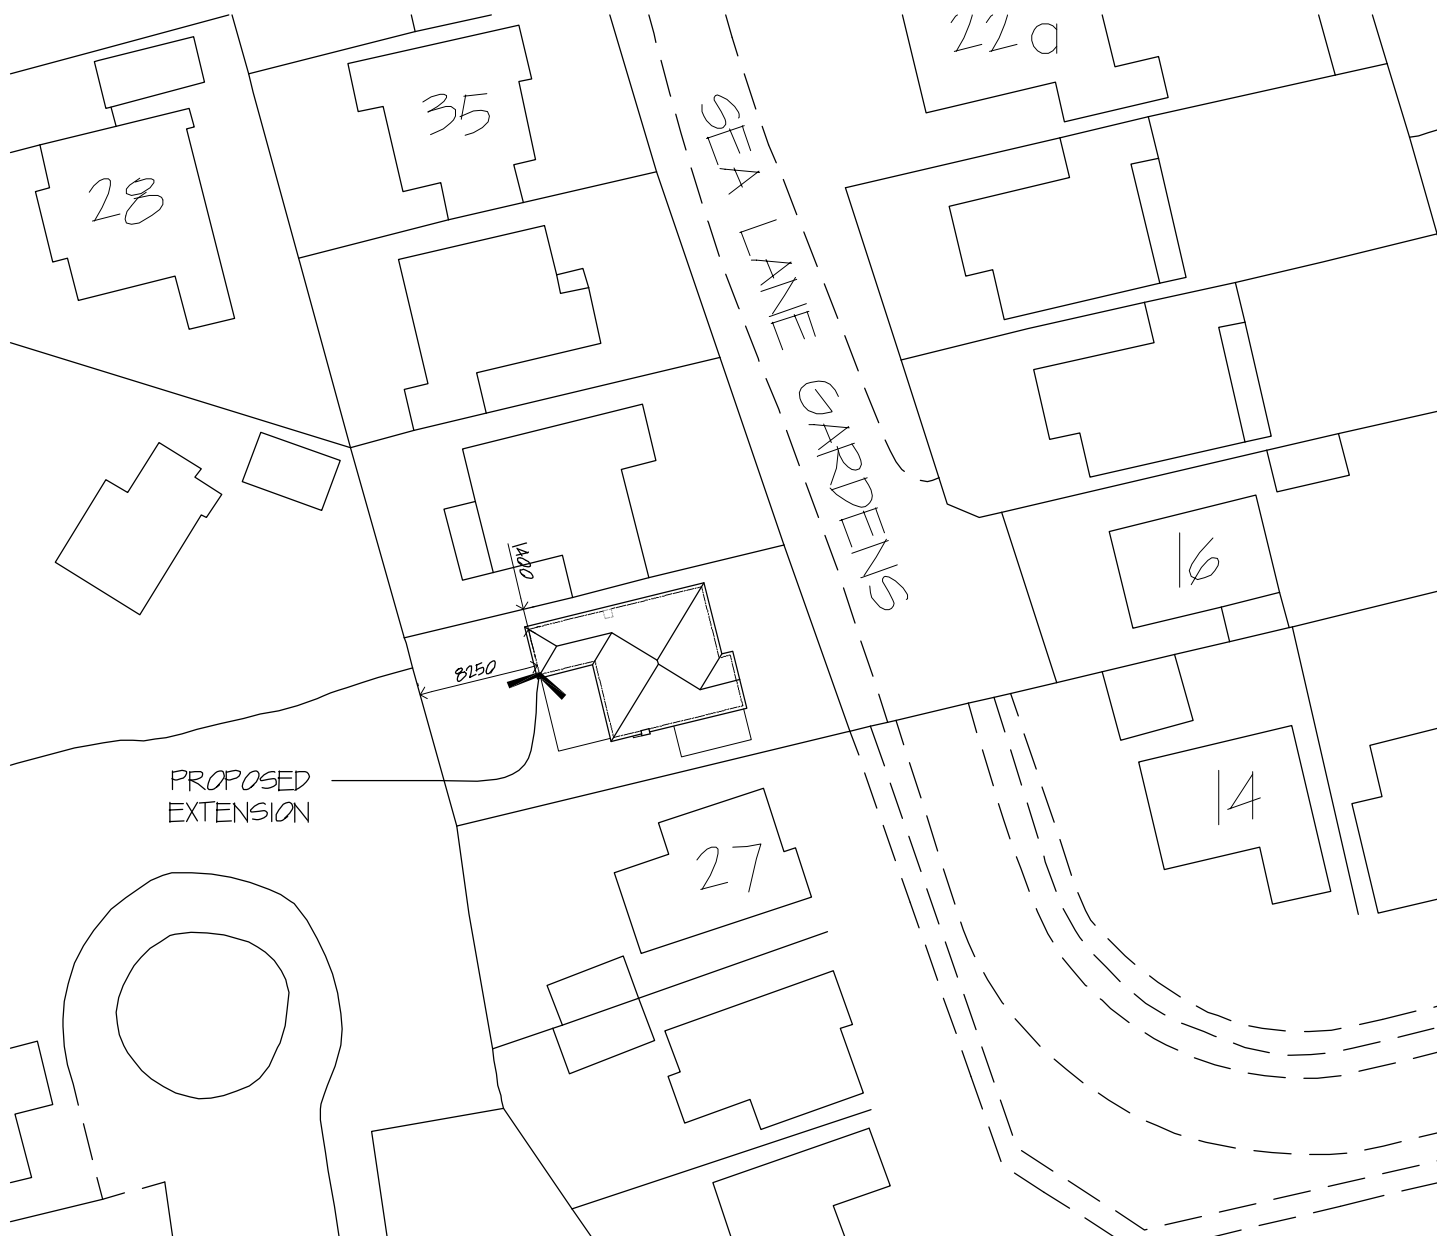


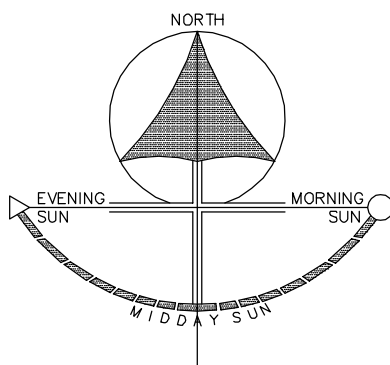

Drawing Status:

PLANNING APPLICATION

Client:

MS S. MAKEPEACE

Site Address:

29 SEA LANE GARDENS, FERRING
WEST SUSSEX, BN12 5EQ

Description:

BLOCK PLAN

Drawing Number:

1068 / 01

Scale:

1:500 @ A4

Date:

APRIL 2014