

DORMER WALLS

CEDRAL CEMENT WEATHERBOARDING ON 38MM X 25MM TREATED SOFTWOOD BATTENS ON 38MM X 25MM TREATED VERTICAL BATTENS ON BREATHABLE MEMBRANE ON ON 18MM OSB OR PLYWOOD.


50 X 100MM C16 VERTICAL STUDS AT 400MM CTS.

90MM CELOTEX BETWEEN STUDS.

500 GAUGE VAPOUR BARRIER

35MM THERMAL BACKED PLASTERBOARD AND SKIM FINISH.

18MM OSB OR PLYWOOD TO NE NAILED AT 150MM CTS AROUND THE EDGE AND 300MM CTS TO SHEET INTERIOR.

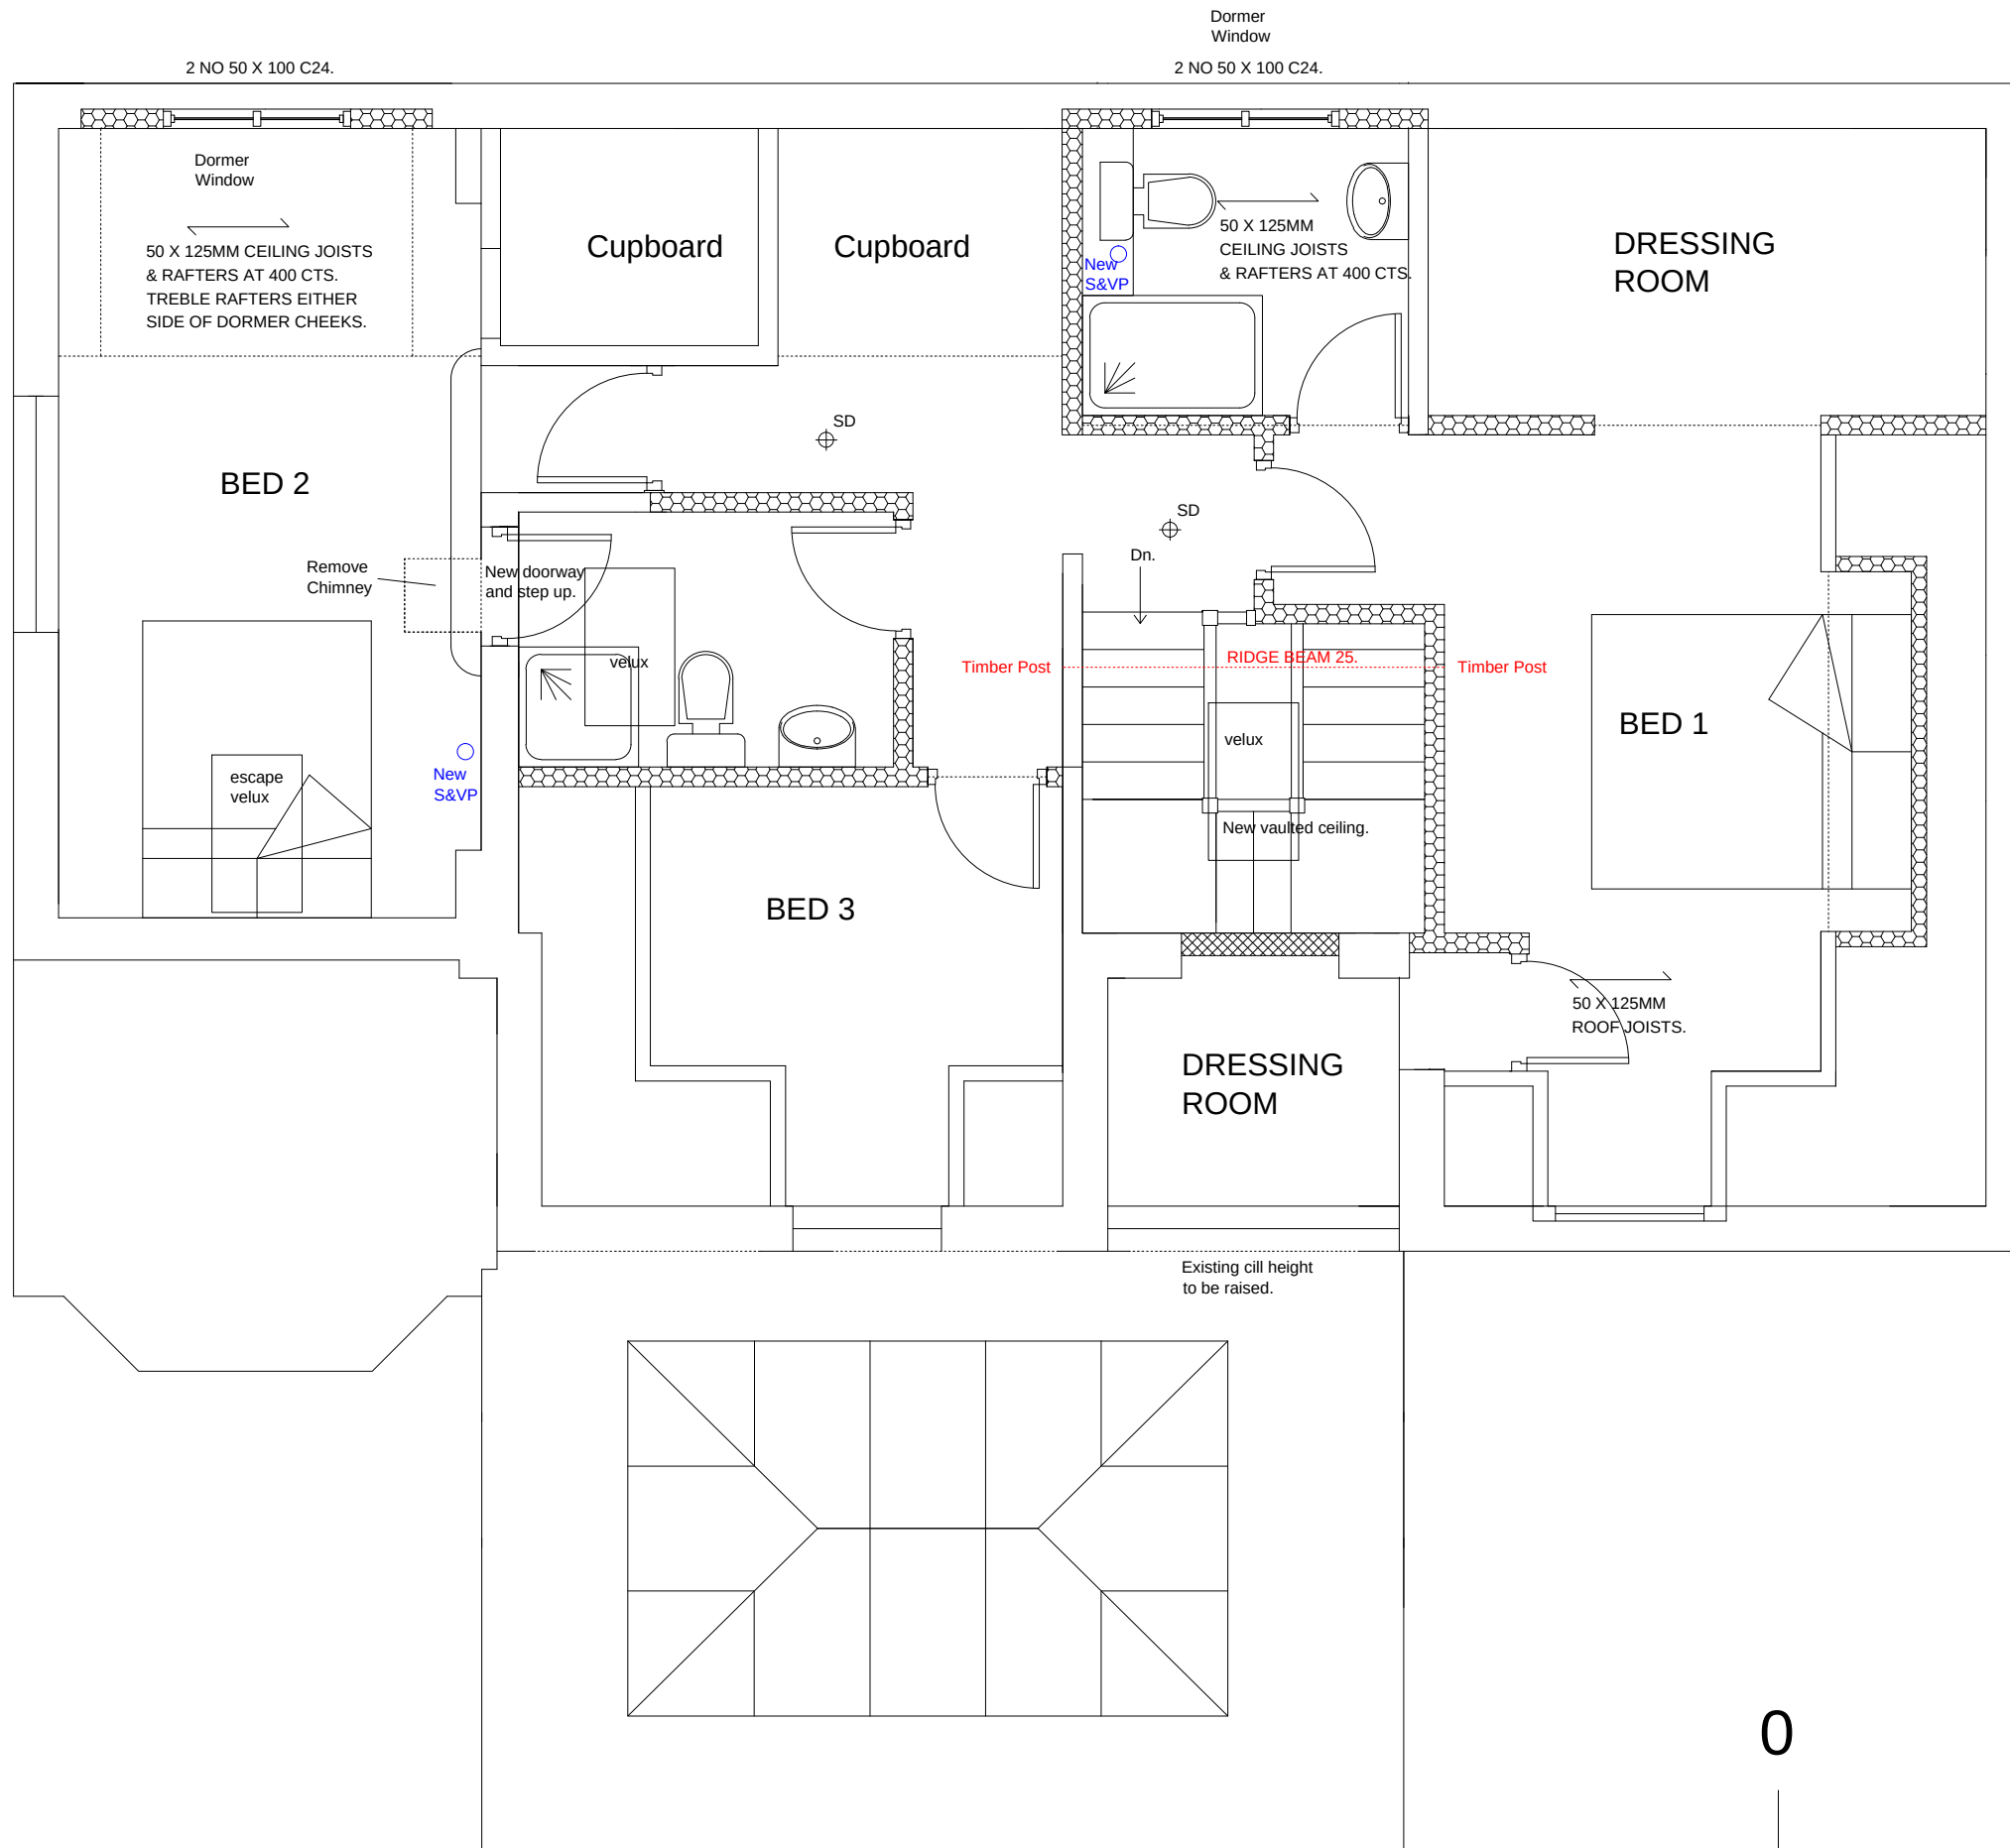

SEE ENGINEERS DETAILS FOR BEAM CONNECTIONS, BOLT AND PLATES SIZES, PADSTONES AND BEARING PLATE SIZES, TOGETHER WITH LIFTING WEIGHTS.



Michael Pearce & Associates Ltd
Chartered Surveyors - Architectural Consultants

Tel 01903 786839
Mob 07812 195560
e-mail:michael@mpa-surveyors.co.uk

REAR EXTENSION AND ALTERATIONS
8 TELGARTH ROAD, FERRING. BN12 5PX.

DRW NO 4E SCALE 1/50 (A3)
PROPOSED FIRST FLOOR PLAN