


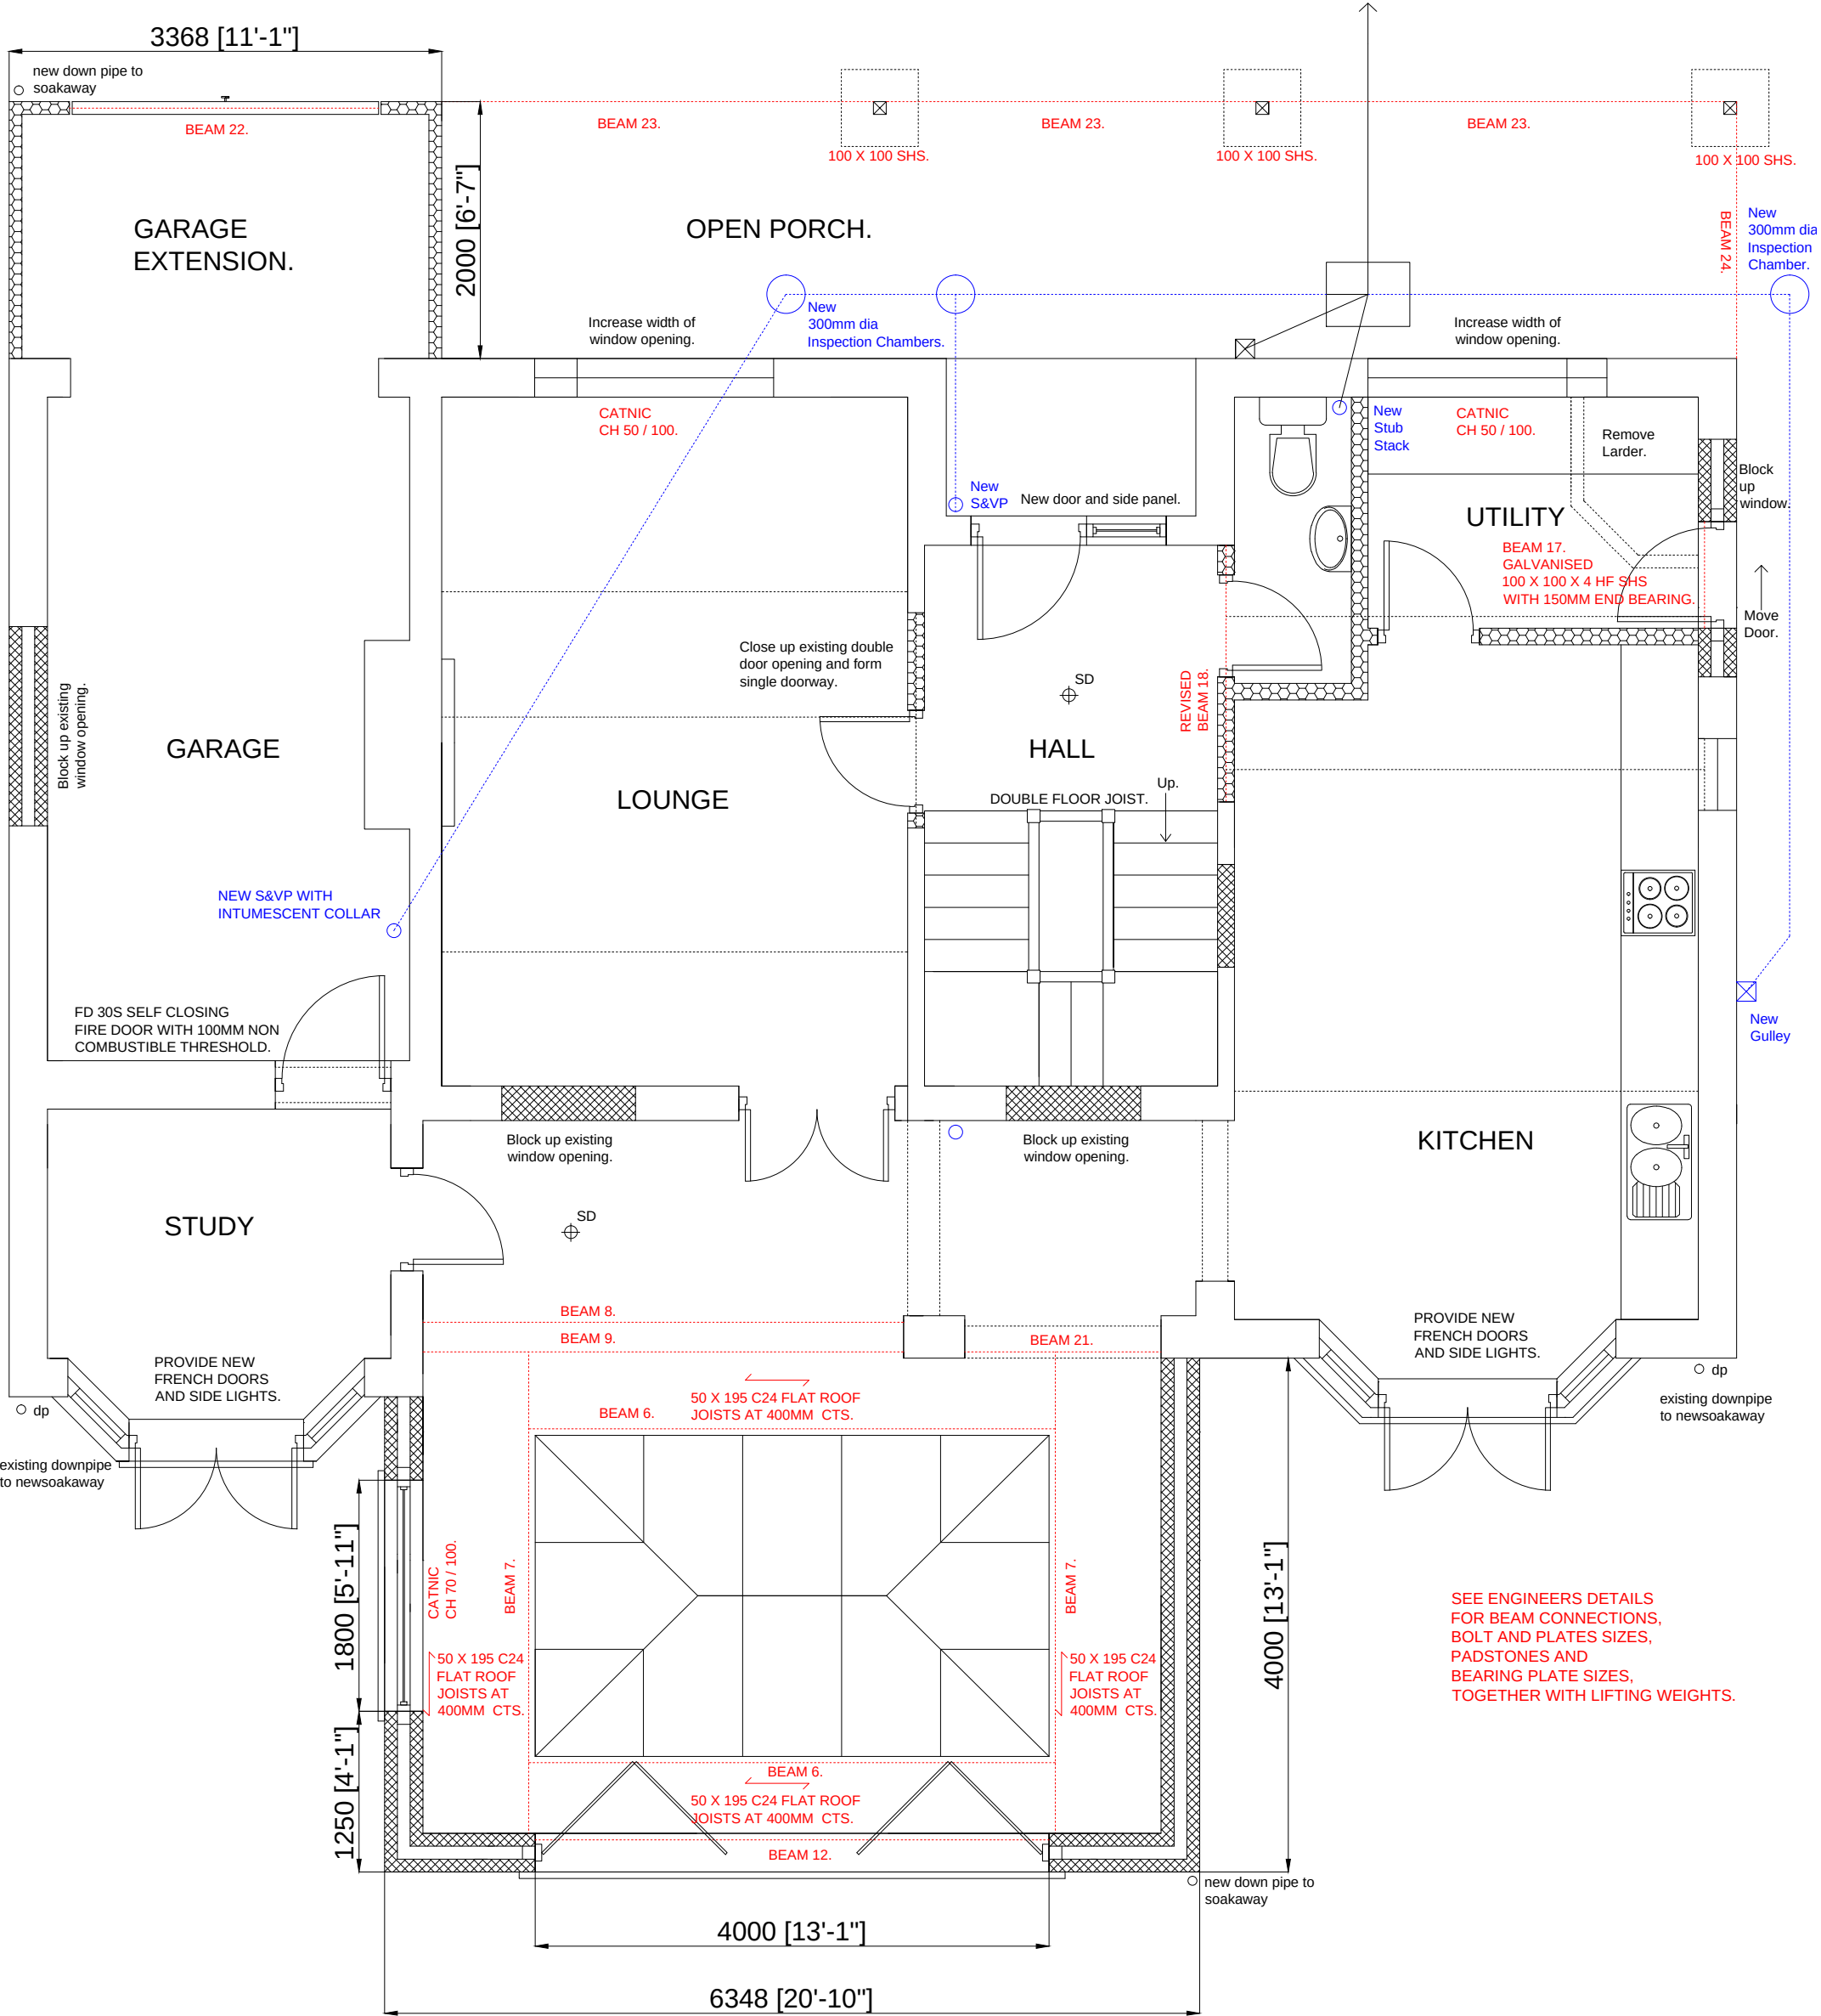

Michael Pearce & Associates Ltd
Chartered Surveyors - Architectural Consultants
Tel 01903 786839 Mob 07812 195560

REAR EXTENSION AND ALTERATIONS
8 TELGARTH ROAD, FERRING. BN12 5PX.

DRW NO 3G SCALE 1/50 (A3)
PROPOSED GROUND FLOOR PLAN