



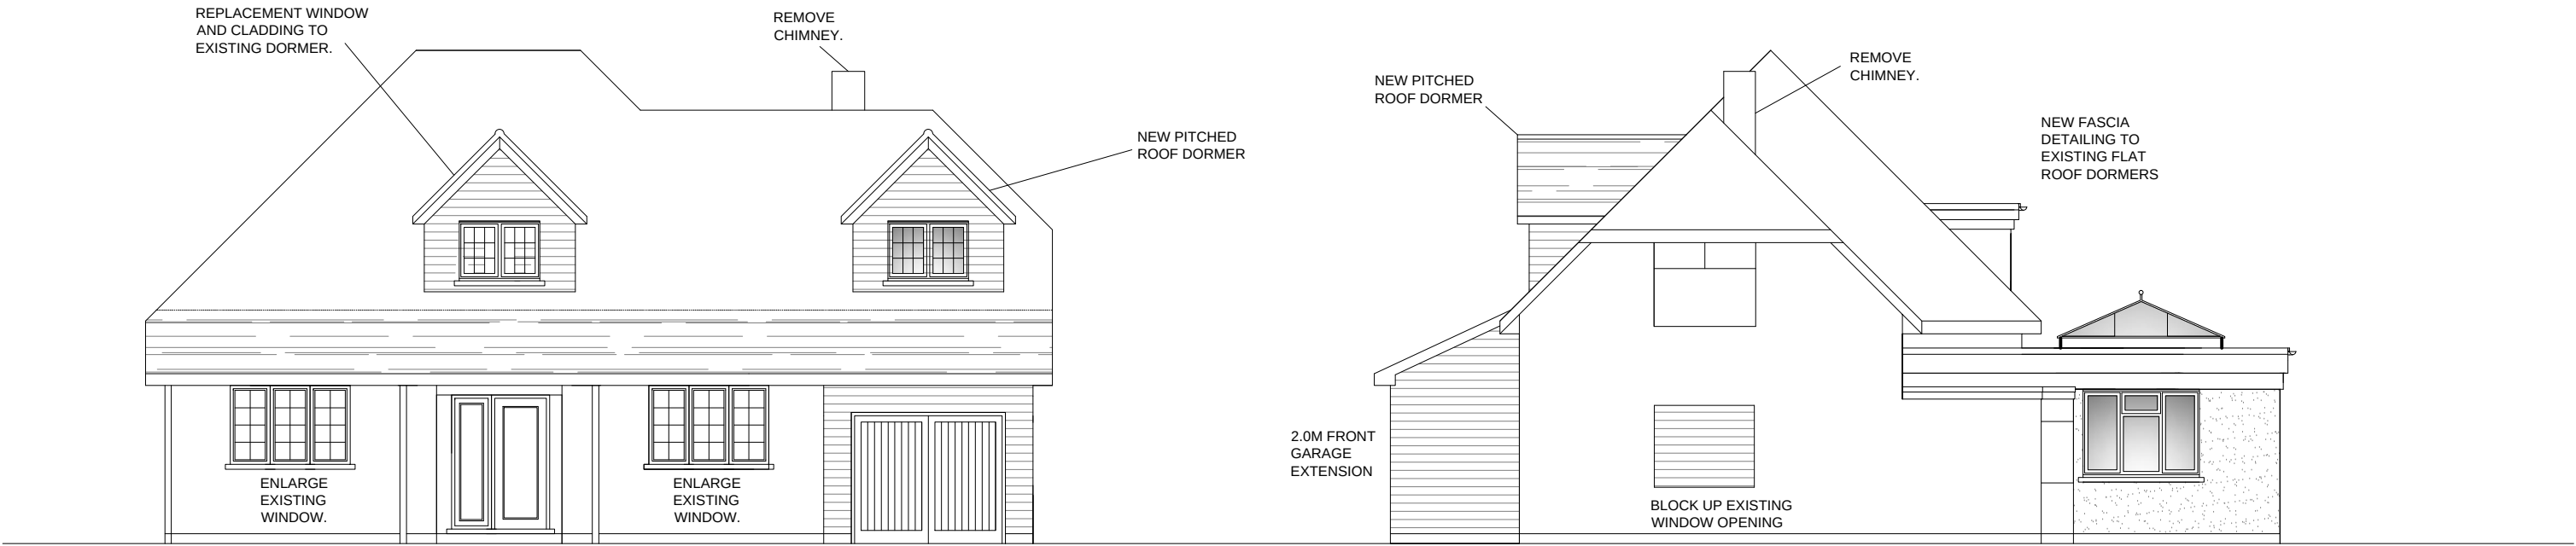

FRONT ELEVATION (NORTH)

SIDE ELEVATION (WEST)

- MATERIALS:-
- EXISTING AND NEW ROOFS - PITCHED AND SLATED
 - WINDOWS, DOORS AND LANTERN - UPVC OR ALUMINIUM DOUBLE GLAZED - COLOUR GREY
 - SOFFITS AND FASCIAS - PAINTED GREY.
 - REAR EXTENSION WALLS - BLOCK AND SMOOTH RENDER TO MATCH EXISTING - PAINTED WHITE.
 - EXISTING HOUSE WALLS AND FRONT EXTENSION WALLS- CEDRAL CEMENT WEATHERBOARDING - LIGHT GREY.
 - DORMER WALLS - CEDRAL CEMENT WEATHERBOARDING - LIGHT GREY.

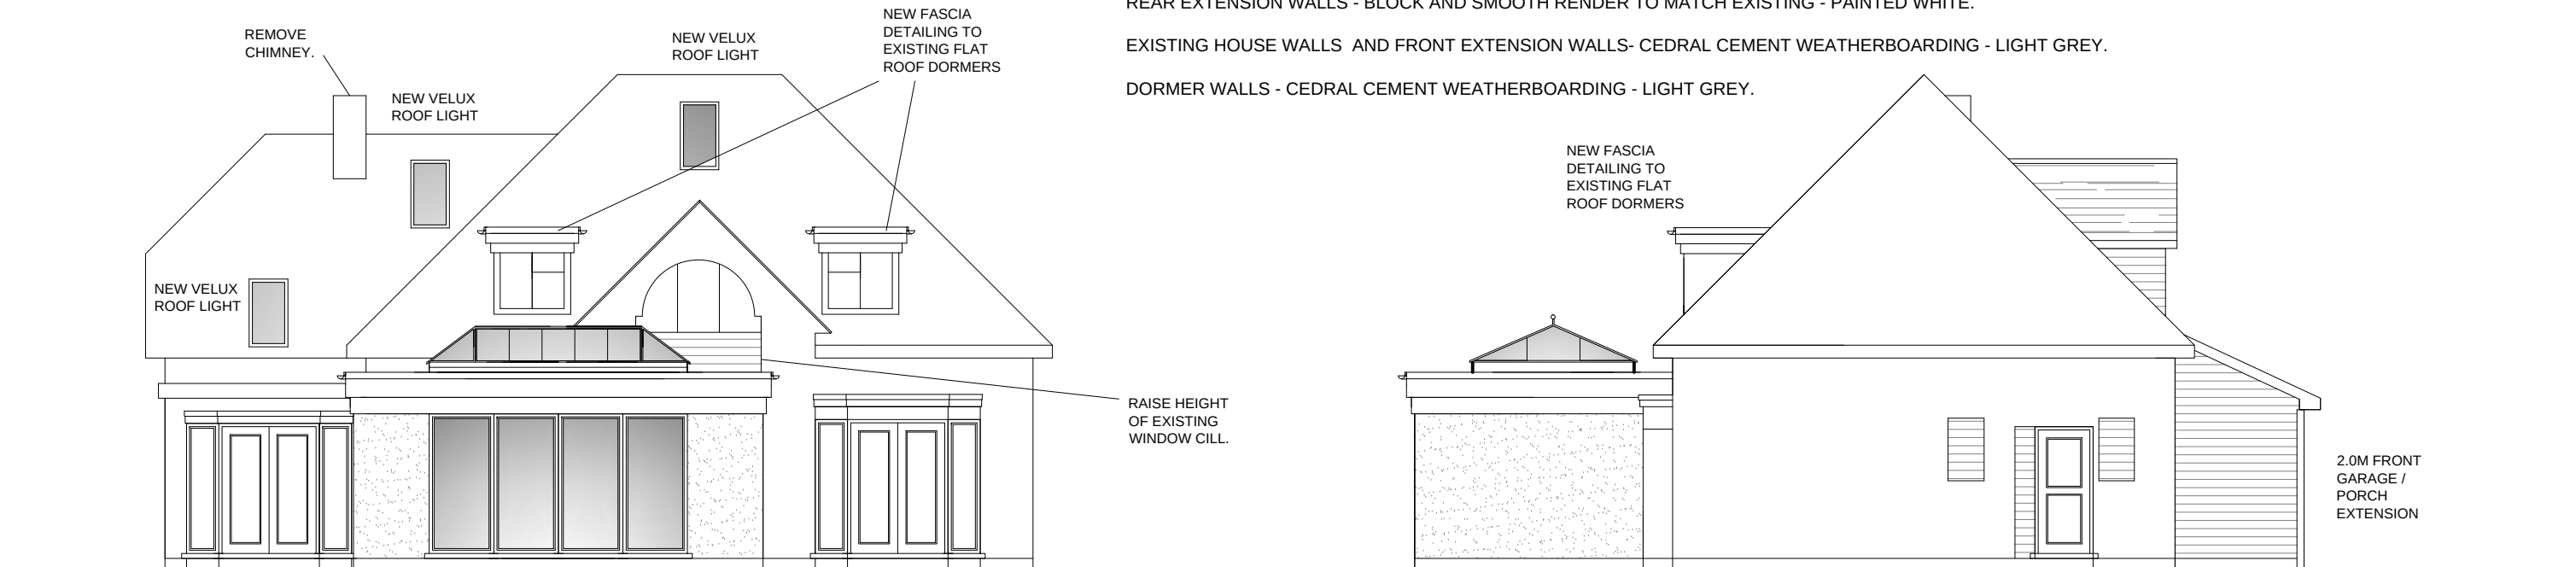

REAR ELEVATION (SOUTH)

SIDE ELEVATION (EAST)

