


PLAN

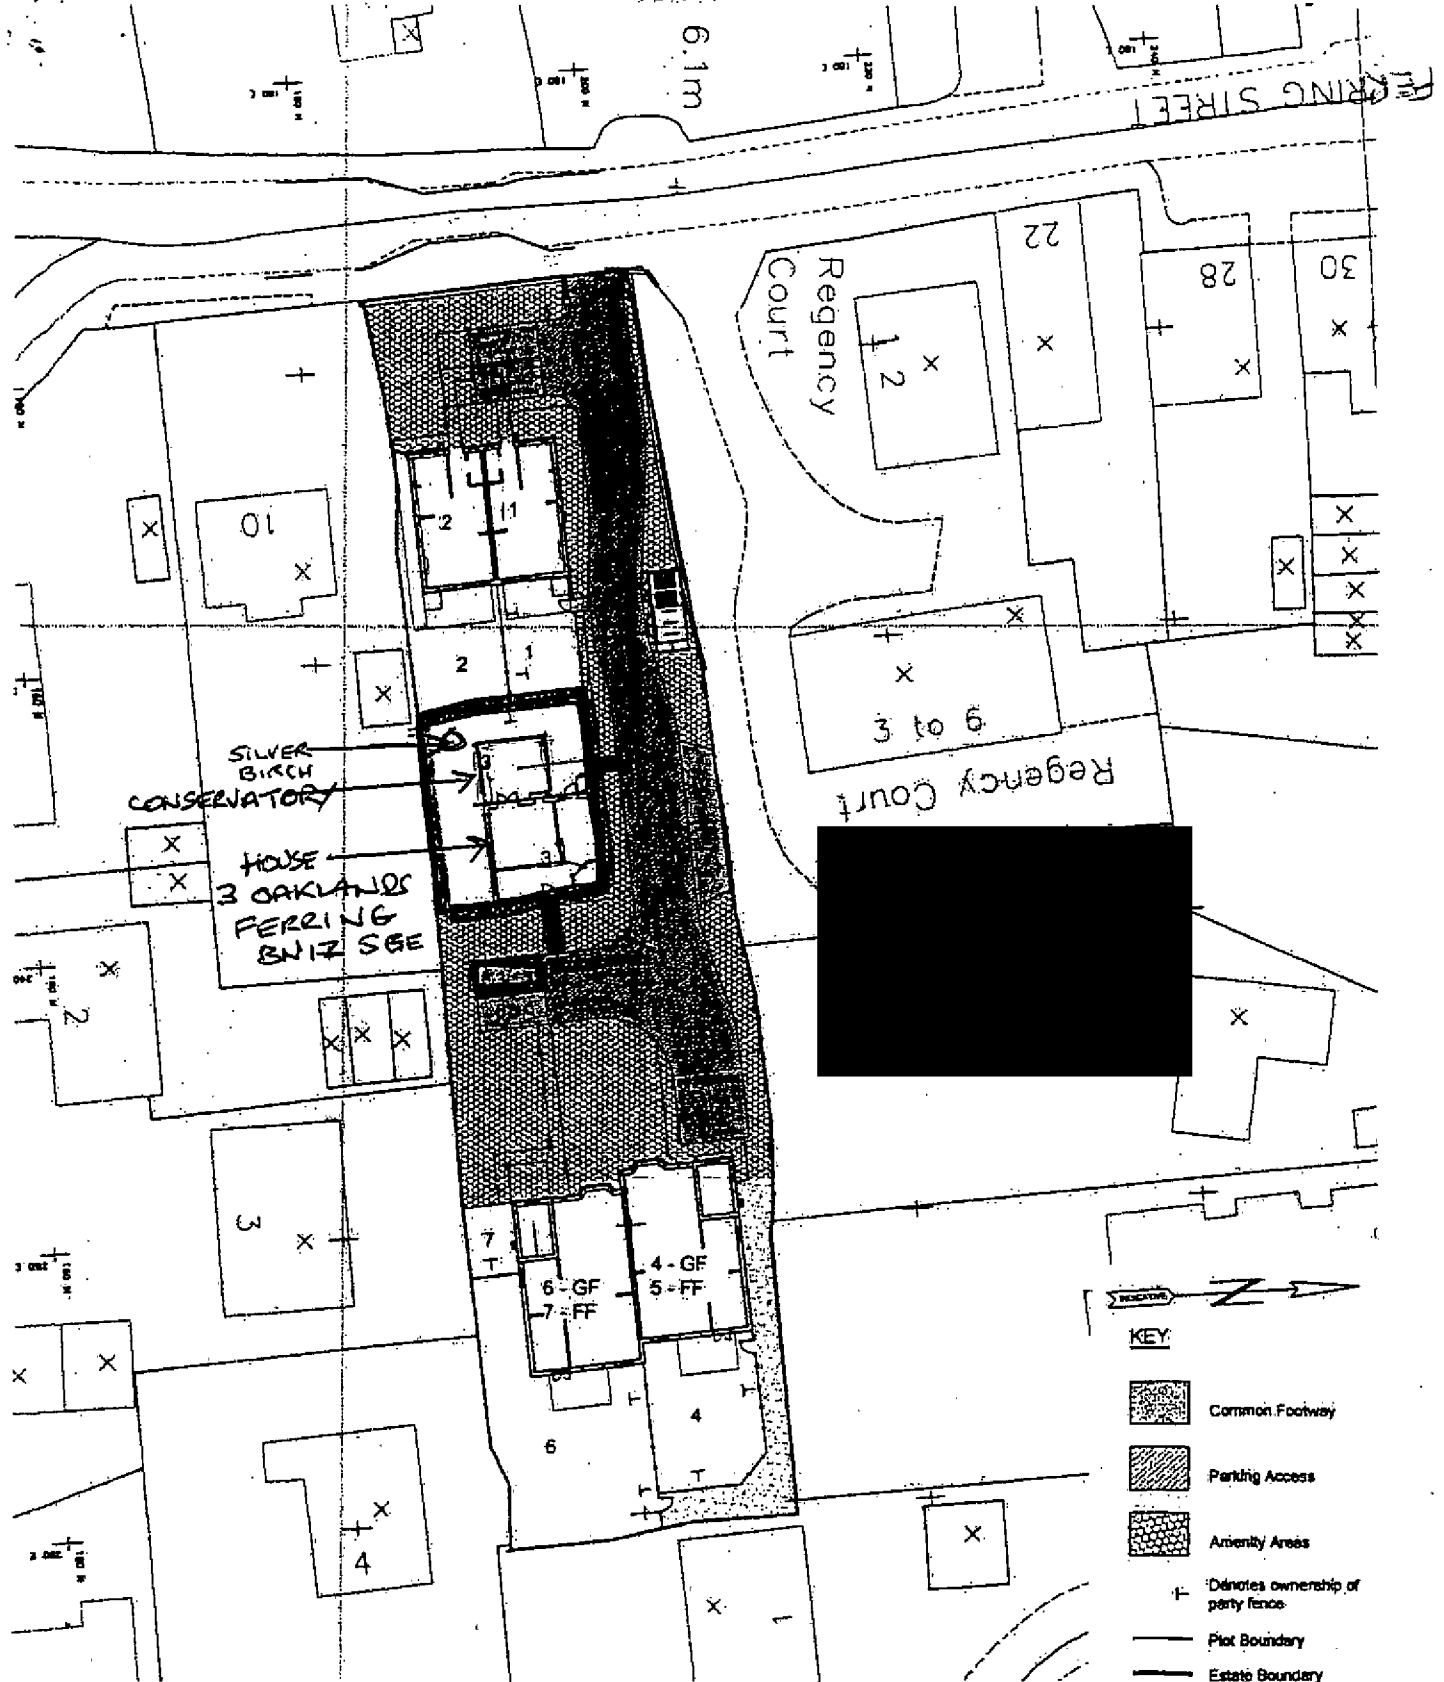

Client Name
 Newman Developments

Drawing Title
 Conveyance Plan
 Plot 3

Drawn
 mh
 Checked
 acc
 Date
 Mar 2010

Rev. Date Revision Details Dr. Cr.

Job Title
 14 Ferring Street, Ferring

Scale
 1:500 @ A4

Job No.
 5178
 Drawing
 CON P3

APPROVAL

Brooklyn Chambers
 11 Goring Road
 Worthing
 West Sussex BN12 4AP
 Tel: 01903 240777
 Fax: 01903 240888
 E-Mail: office@michaelcookassociates.co.uk

