
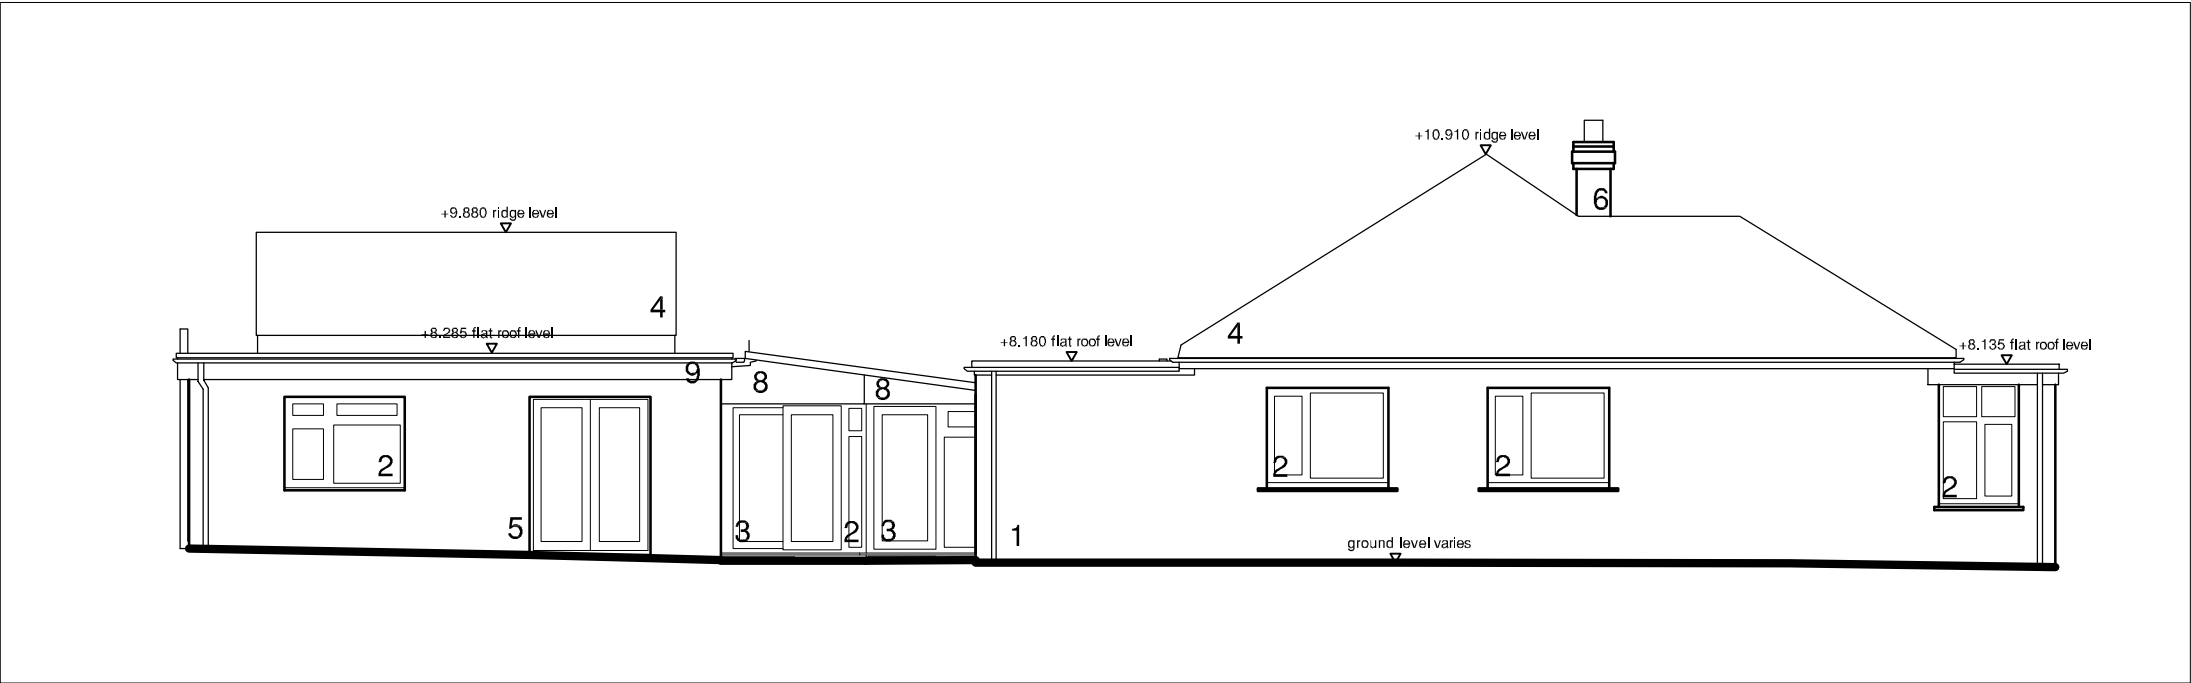


ONLY FIGURED DIMENSIONS TO BE USED FOR CONSTRUCTION PURPOSES. ALL DIMENSIONS ARE TO BE CHECKED ON SITE PRIOR TO INSTALLATION AND THE ARCHITECT IS TO BE NOTIFIED OF ANY DISCREPENCIES.
© This drawing is copyright and must not be reproduced without the written consent of the Architect.

REV	DATE	DESCRIPTION
A	27 July 17	Elevation names revised.
B	03 Aug 17	Materials key and scale bar added.

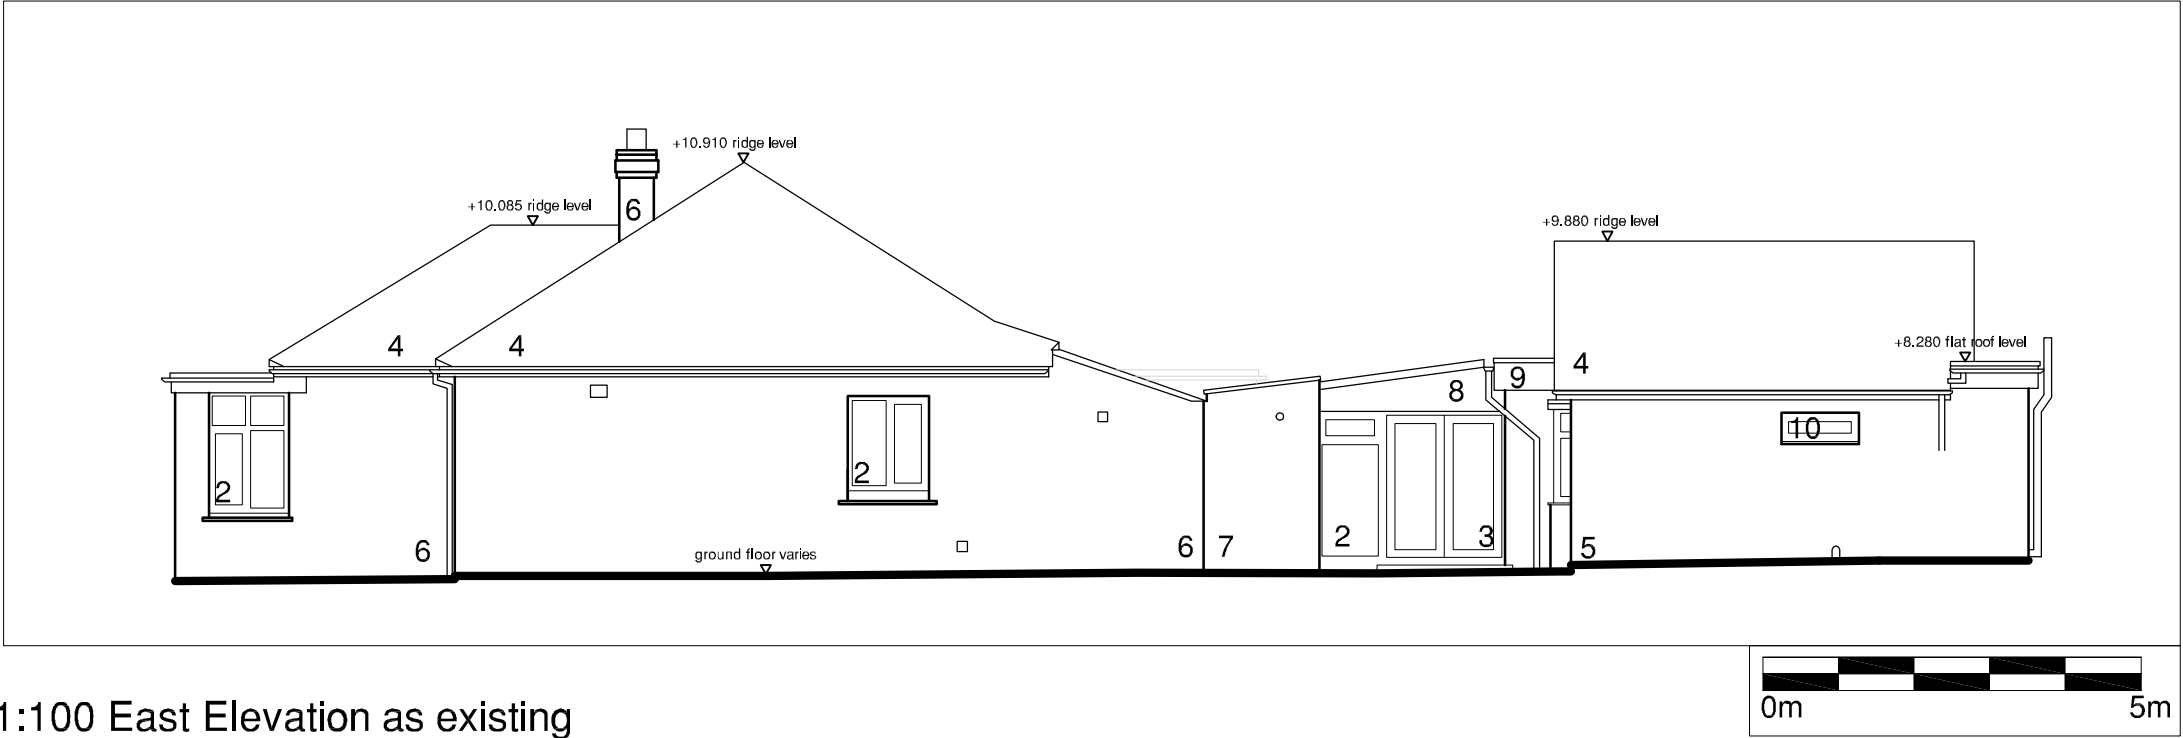

- Material's Key:
- 1. White roughcast render
 - 2. White UPVC frame windows
 - 3. White UPVC frame door
 - 4. Clay tiled roof
 - 5. White smooth render
 - 6. Fairfaced brickwork
 - 7. White painted brickwork
 - 8. White UPVC cladding
 - 9. White UPVC fascia
 - 10. White UPVC frame opaque windows

PLANNING

Coda, Florida Road, Ferring

East & West Elevations as existing

saville jones | architects

date:	June 17	1711	SK	12B
scale:	1 : 100 @A3			