

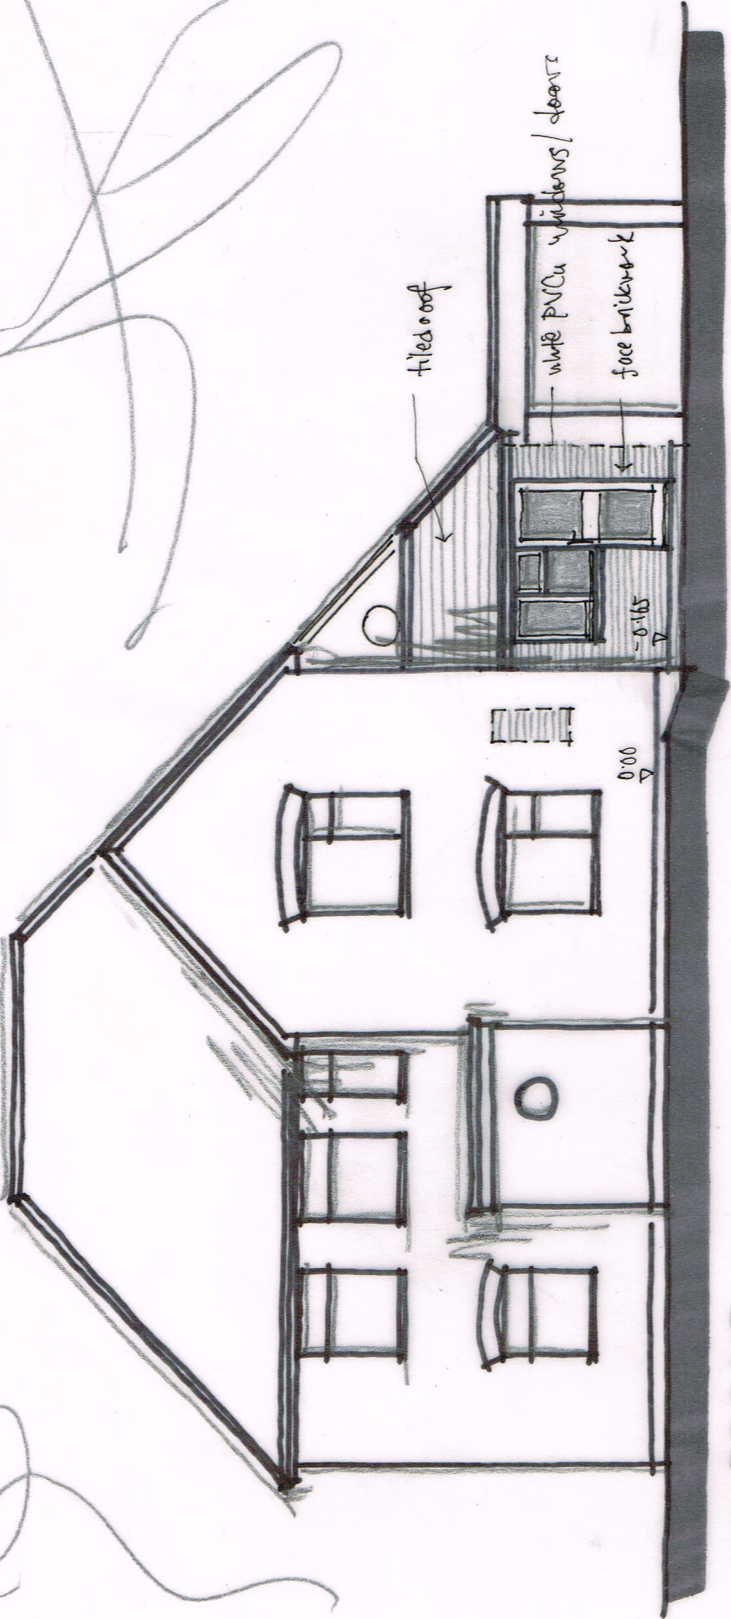


PROPOSED ELEVATIONS 1:100 @ A3

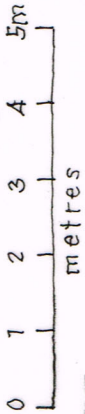


FRONT


SIDE (W)

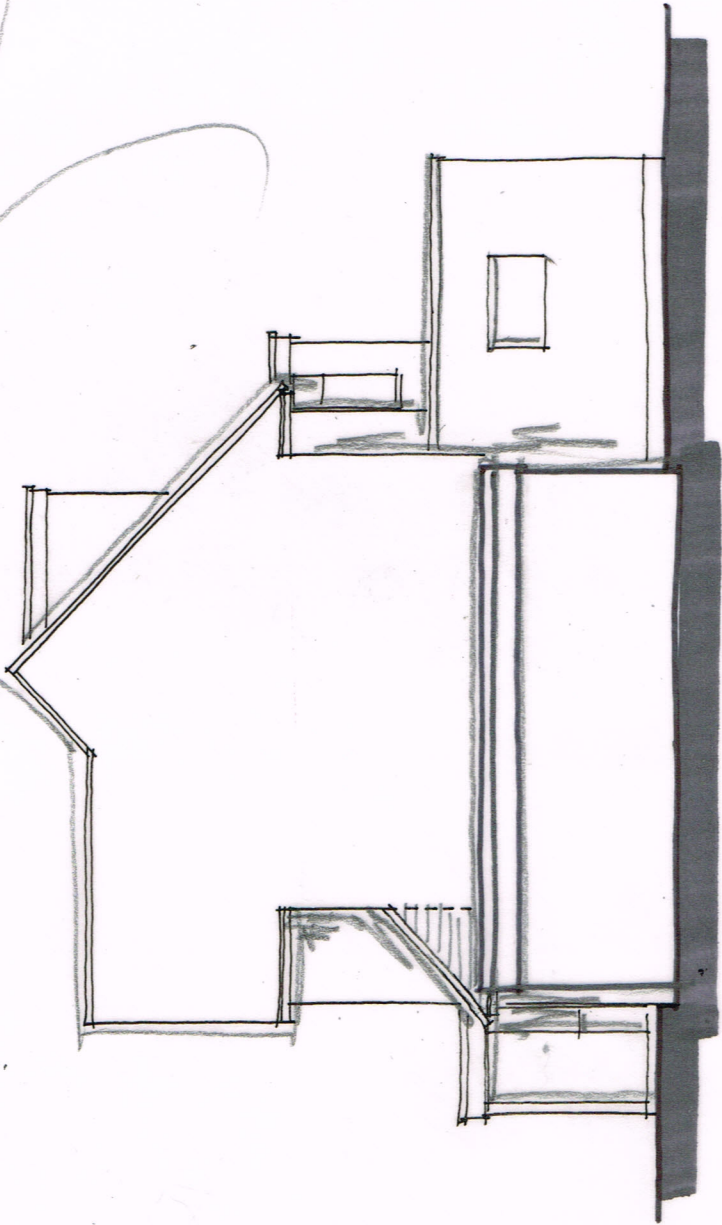

Wayne Gander MCIAT
Architectural Technologist
98 Durrington Lane
Worthing
West Sussex BN13 2RQ
Tel. 01903 694817

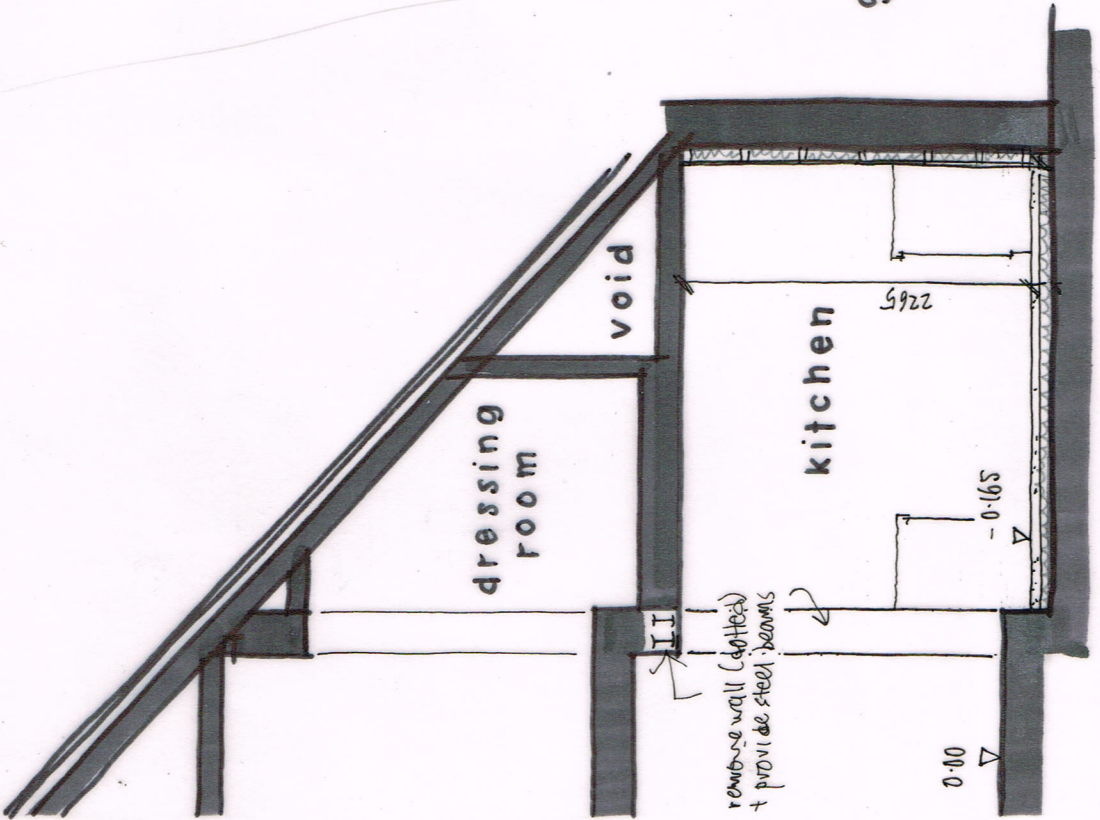

SECTION A-A 1:50

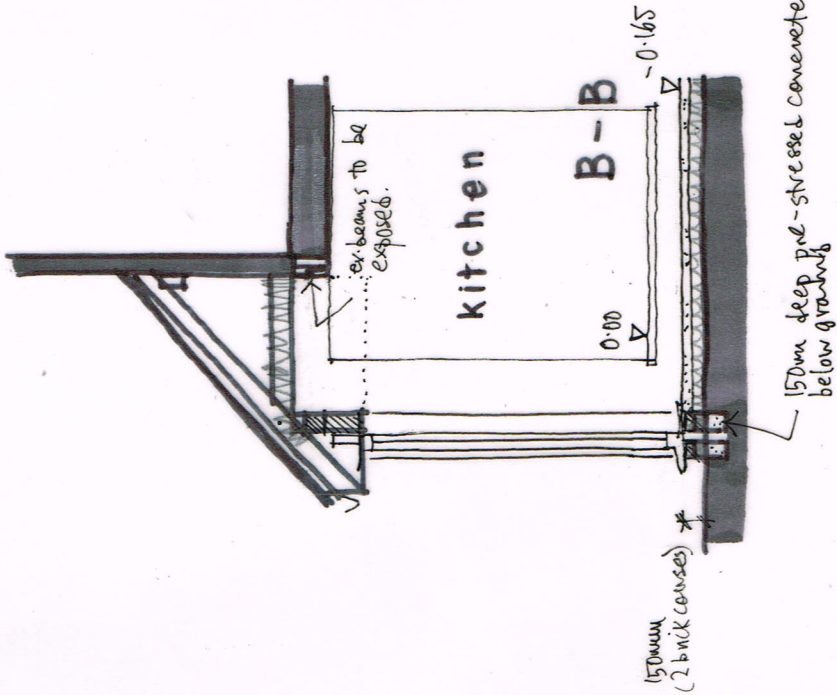

'ESCOMBE, 152 LITTLEHAMPTON ROAD,
FERRING
Proposals 04 A
May 2018

Revisions A - designs updated 14/6/18