



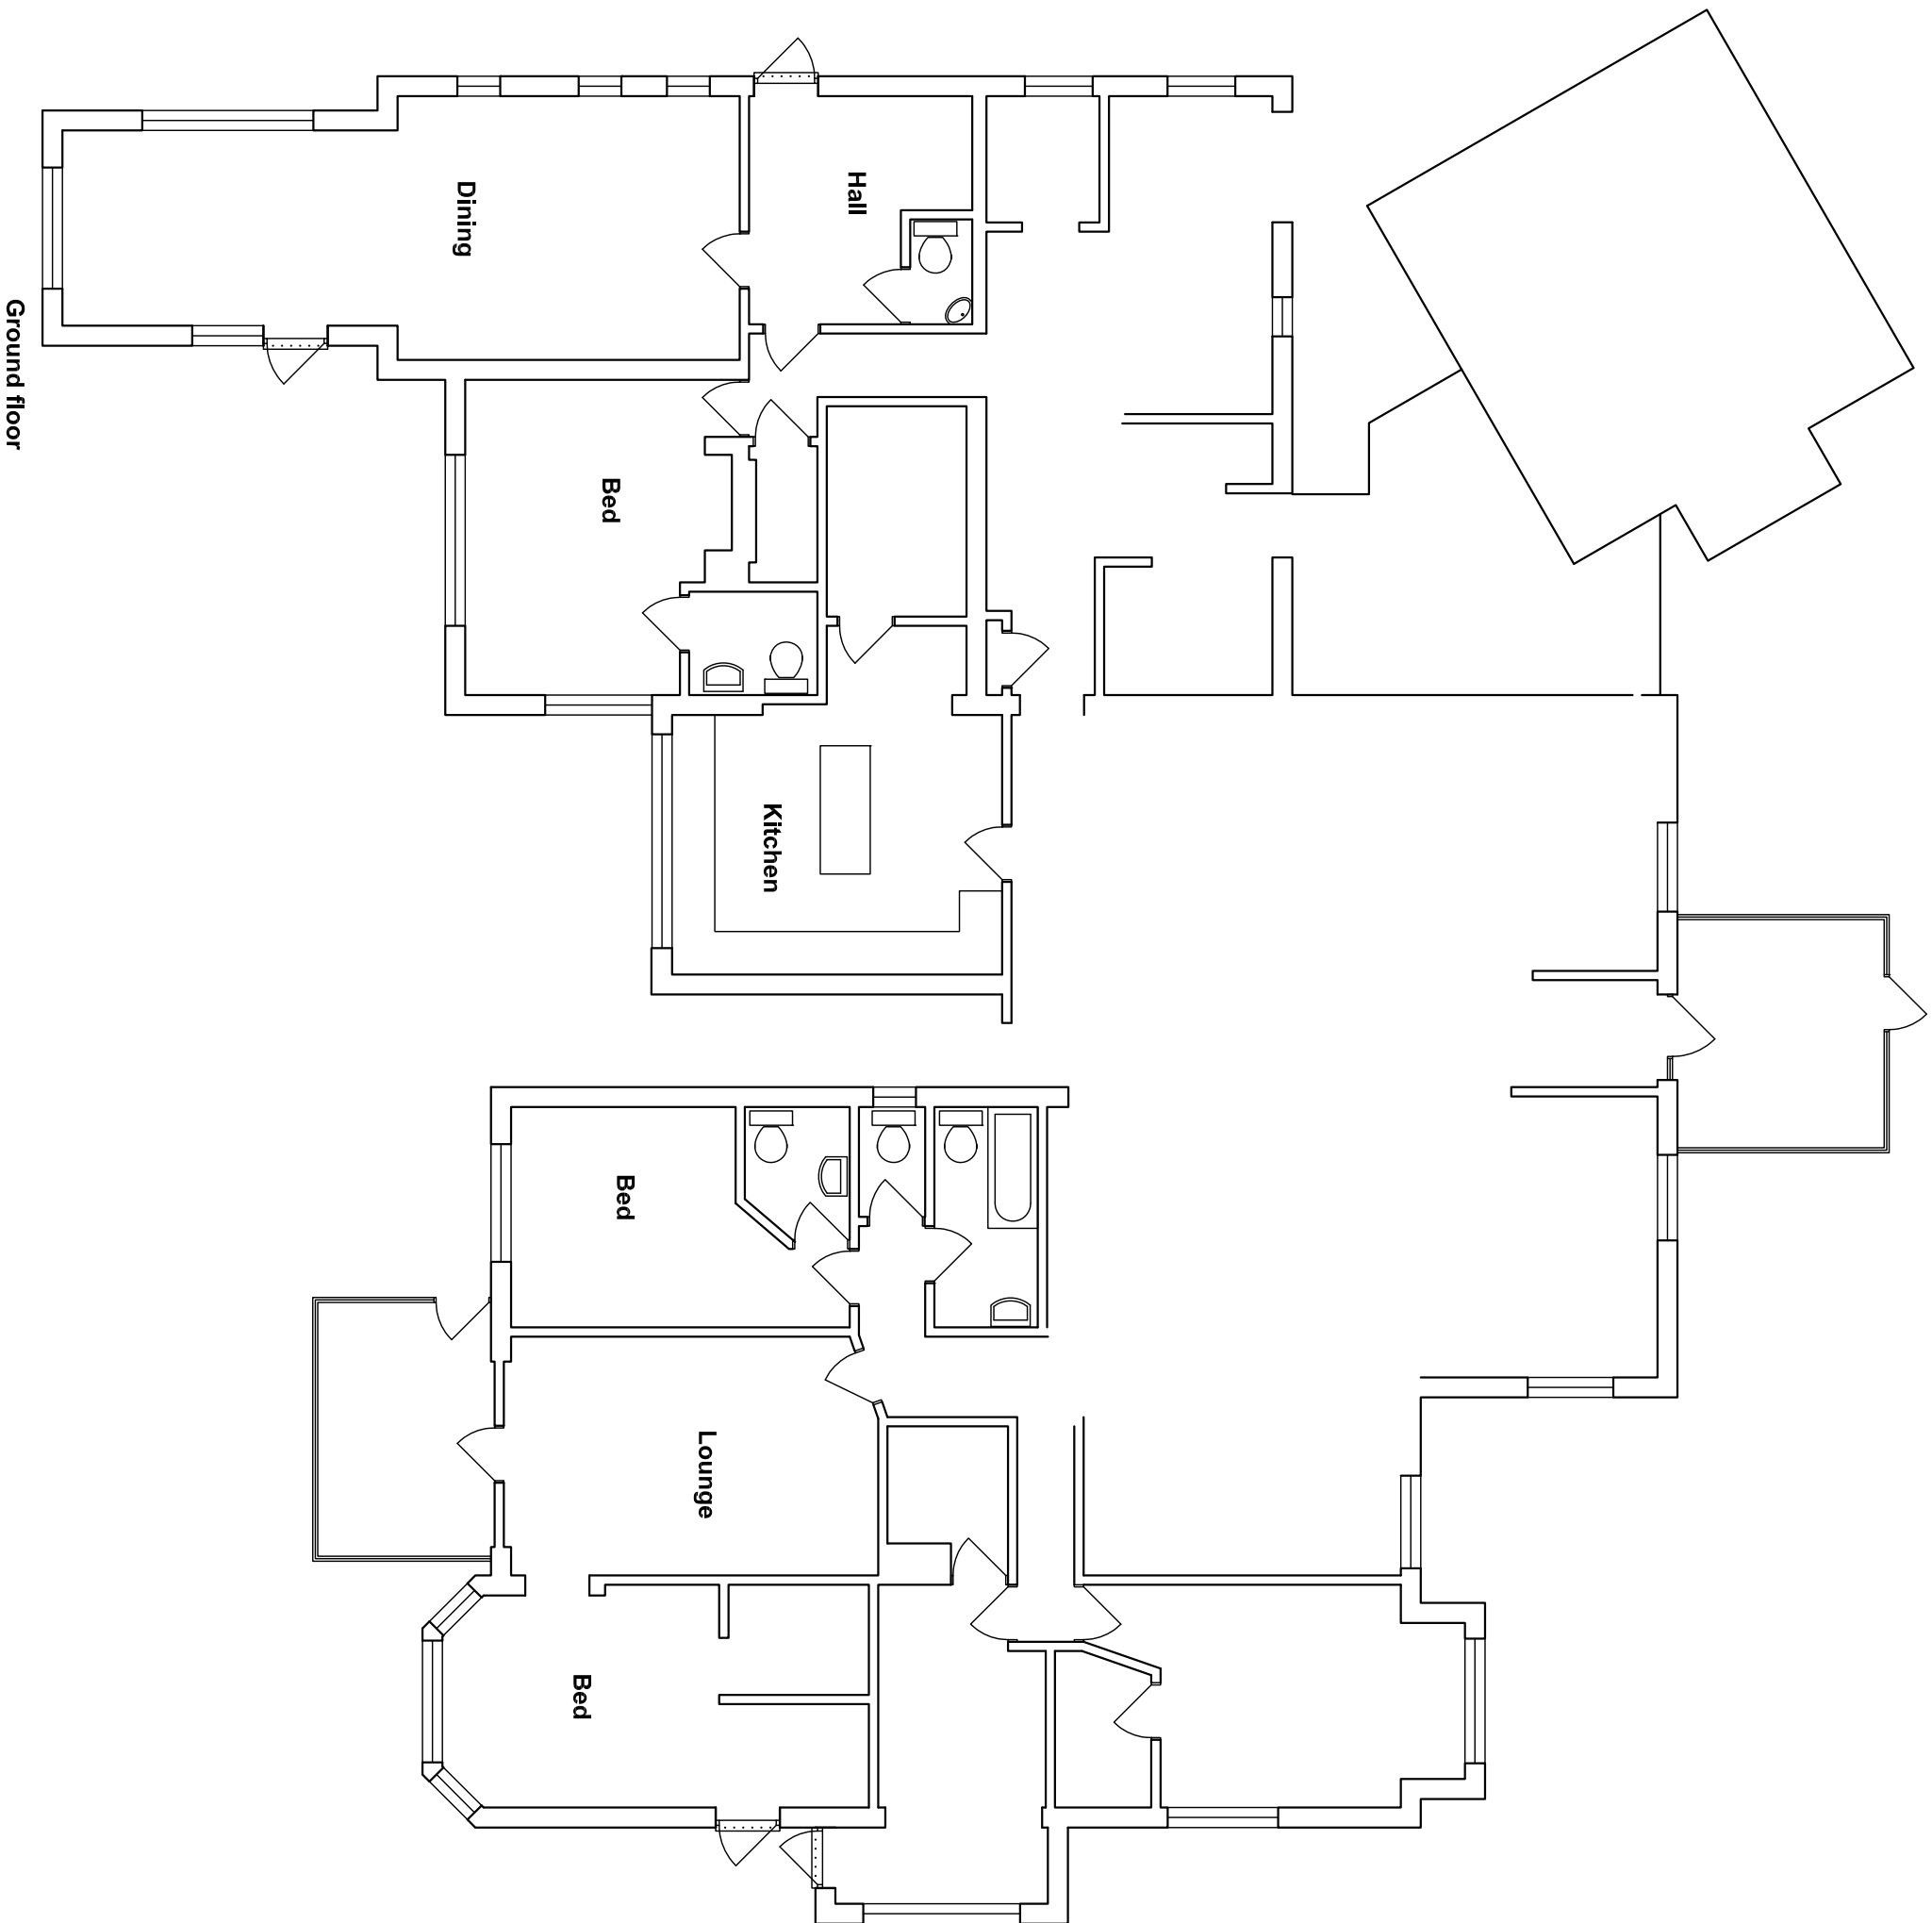

Amendments: –

Bryceson Shaw Associates
Surveyors and Designers

2 Wellesley Court, Fitzalan Road, Littlehampton,
West Sussex BN17 5JW
Tel. & Fax 01903 734381 Mobile: 07889 651301
E-mail: brycesonshaw@btinternet.com

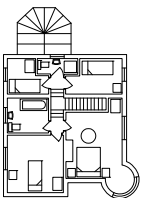

Project:
**Proposed extension; Cornwell House, 23-25 Beehive Lane,
Ferring BN12 5NN**

Drawing:
Ground floor as existing

For:
Cornwell House

Drawn: PKS	Date: September 2013
---------------	--------------------------------

Scales: 1:100

No: 1495/01/01

To scale when printed on A3