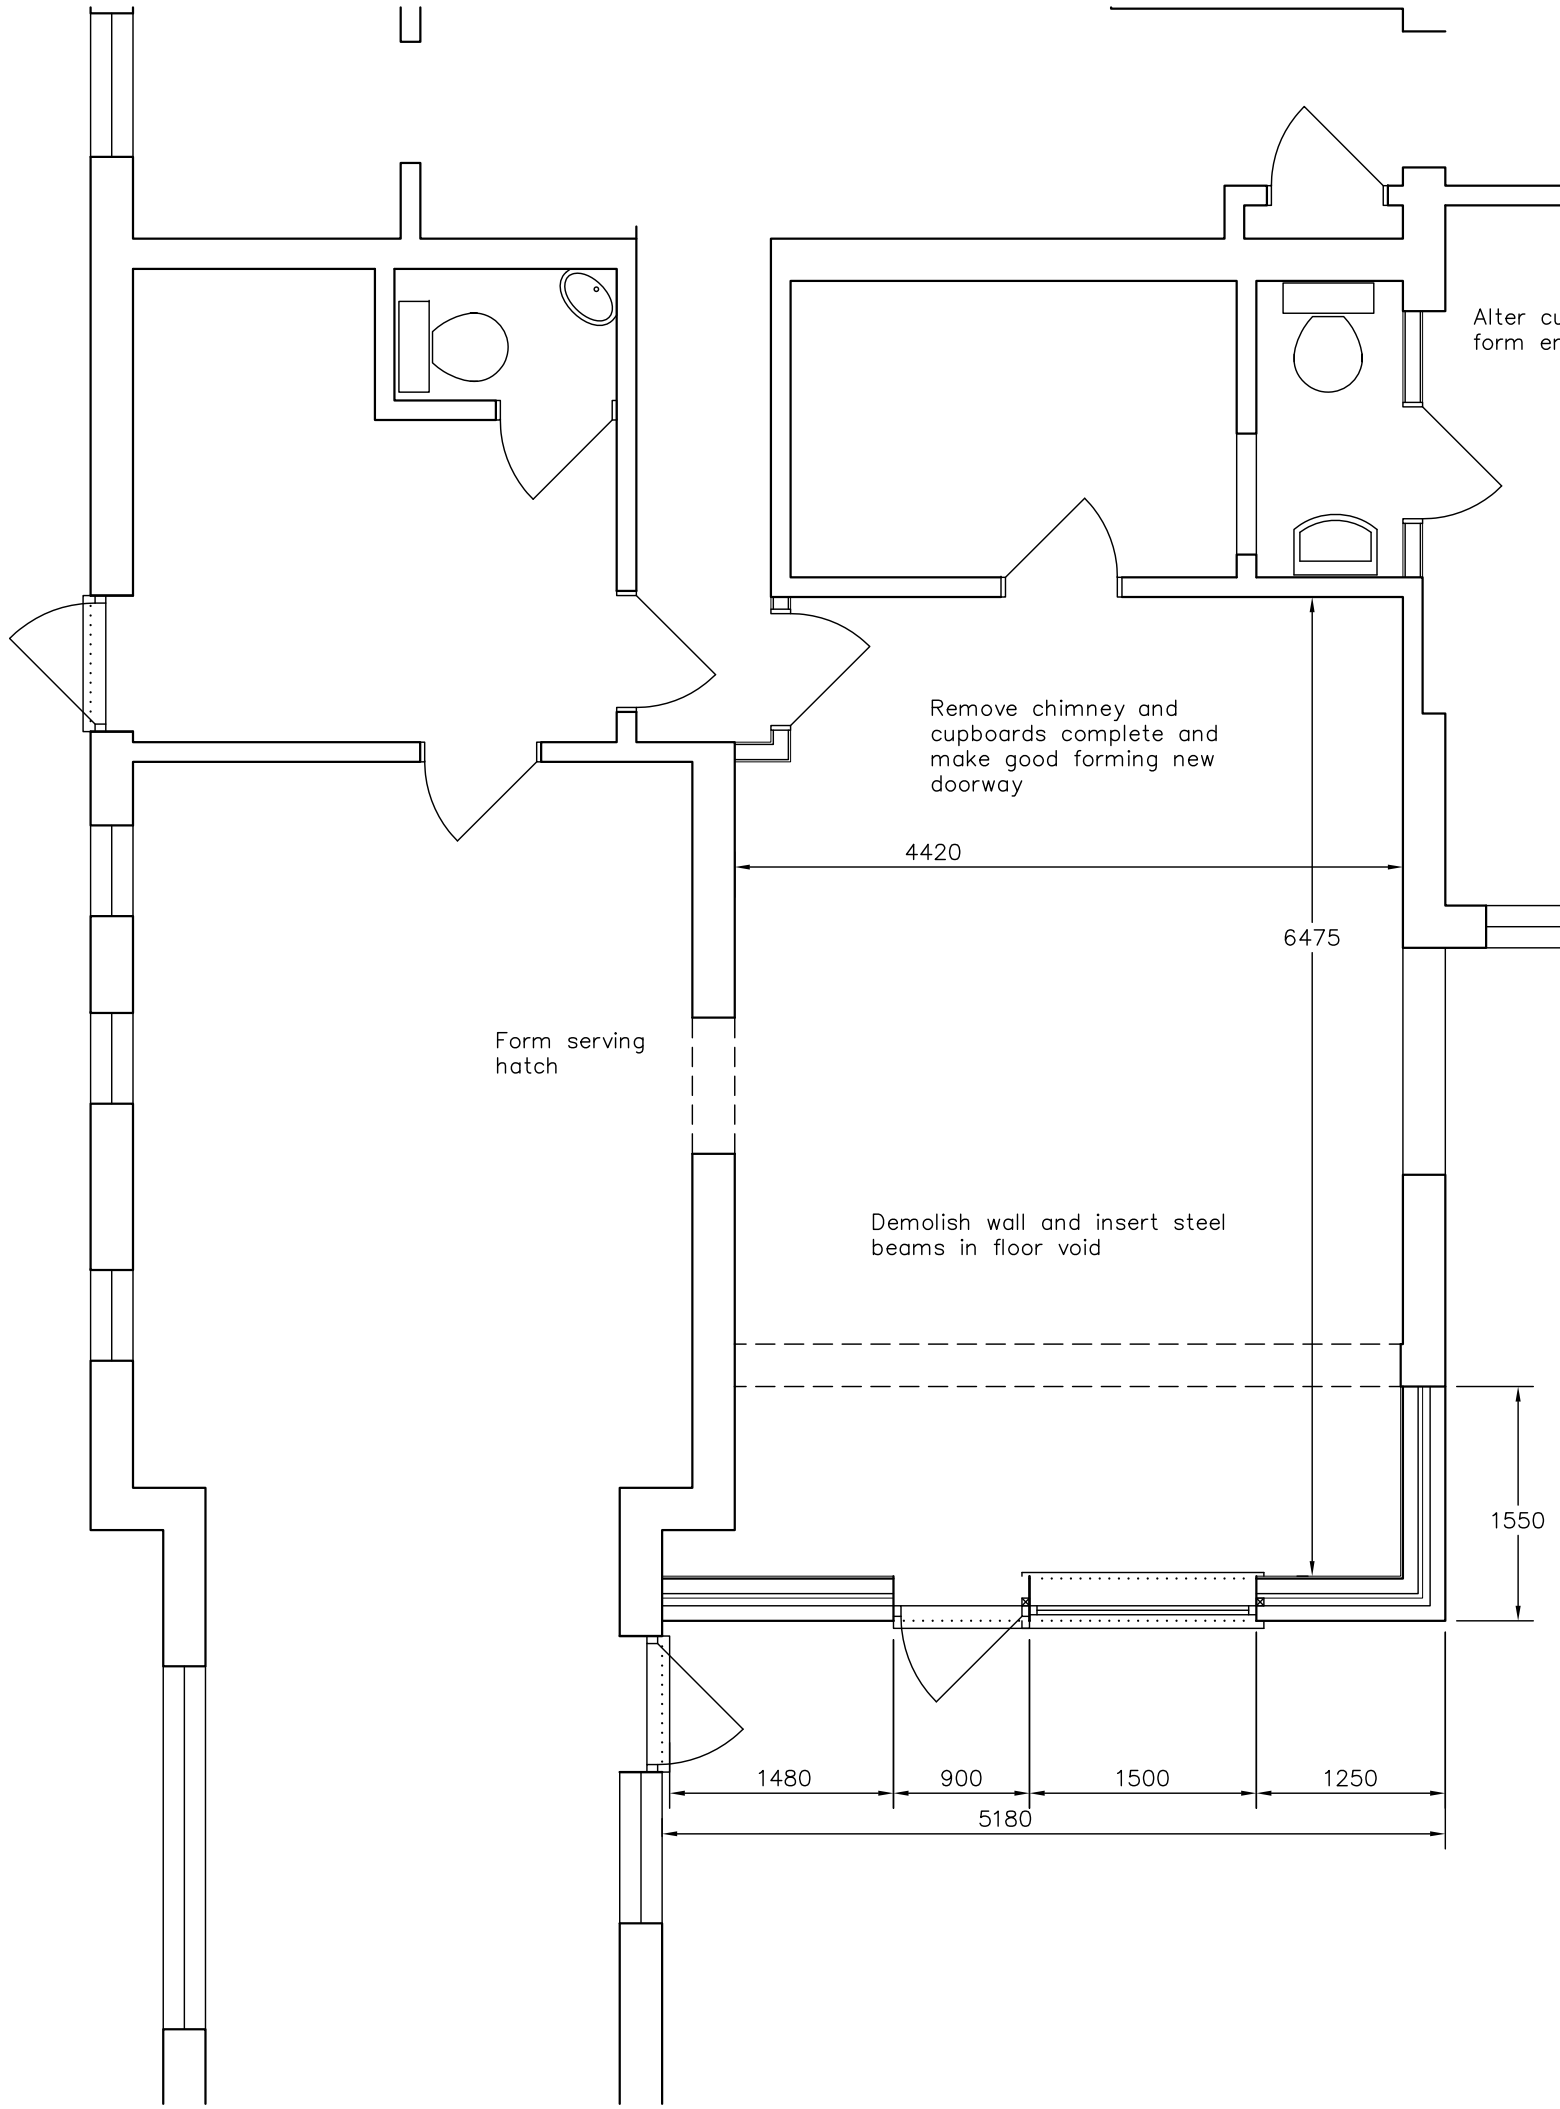

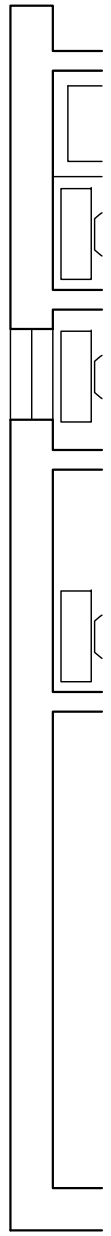

Amendments: –

Bryceson Shaw Associates
Surveyors and Designers
2 Wellesley Court, Fitzalan Road, Littlehampton,
West Sussex BN17 5JW
Tel. & Fax 01903 734381 Mobile: 07889 651301
E-mail: brycesonshaw@btinternet.com

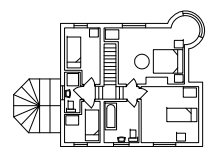

Project:
Proposed extension; Cornwell House, 23-25 Beehive Lane, Ferring BN12 5NN

Drawing:
Ground floor as proposed

For:
Cornwell House

Drawn:	Date:
PKS	**September 2013**
Scales: **1:50**	No: **1495/01/05**

To scale when printed on A3

ARUN DISTRICT COUNCIL FG/127/13/