

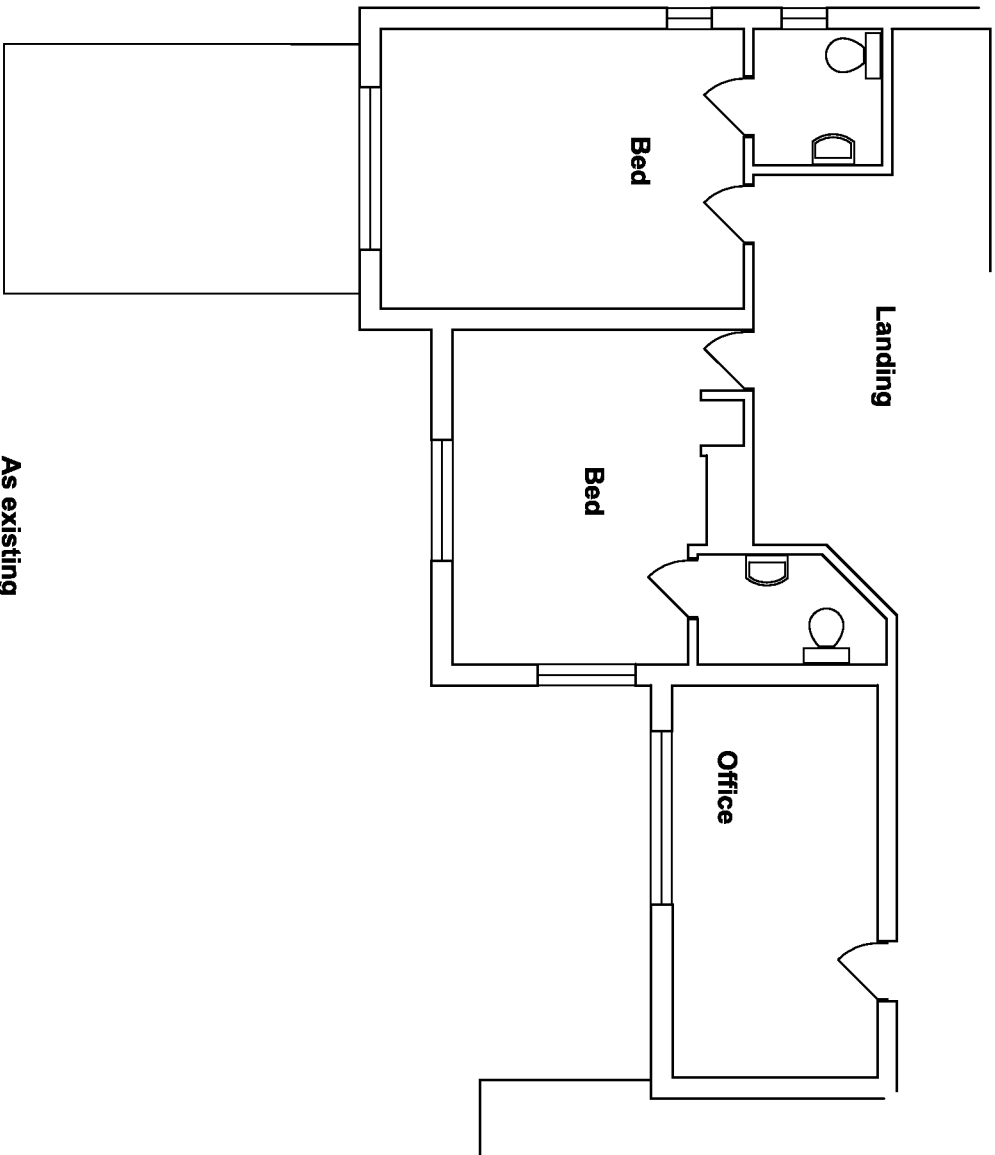


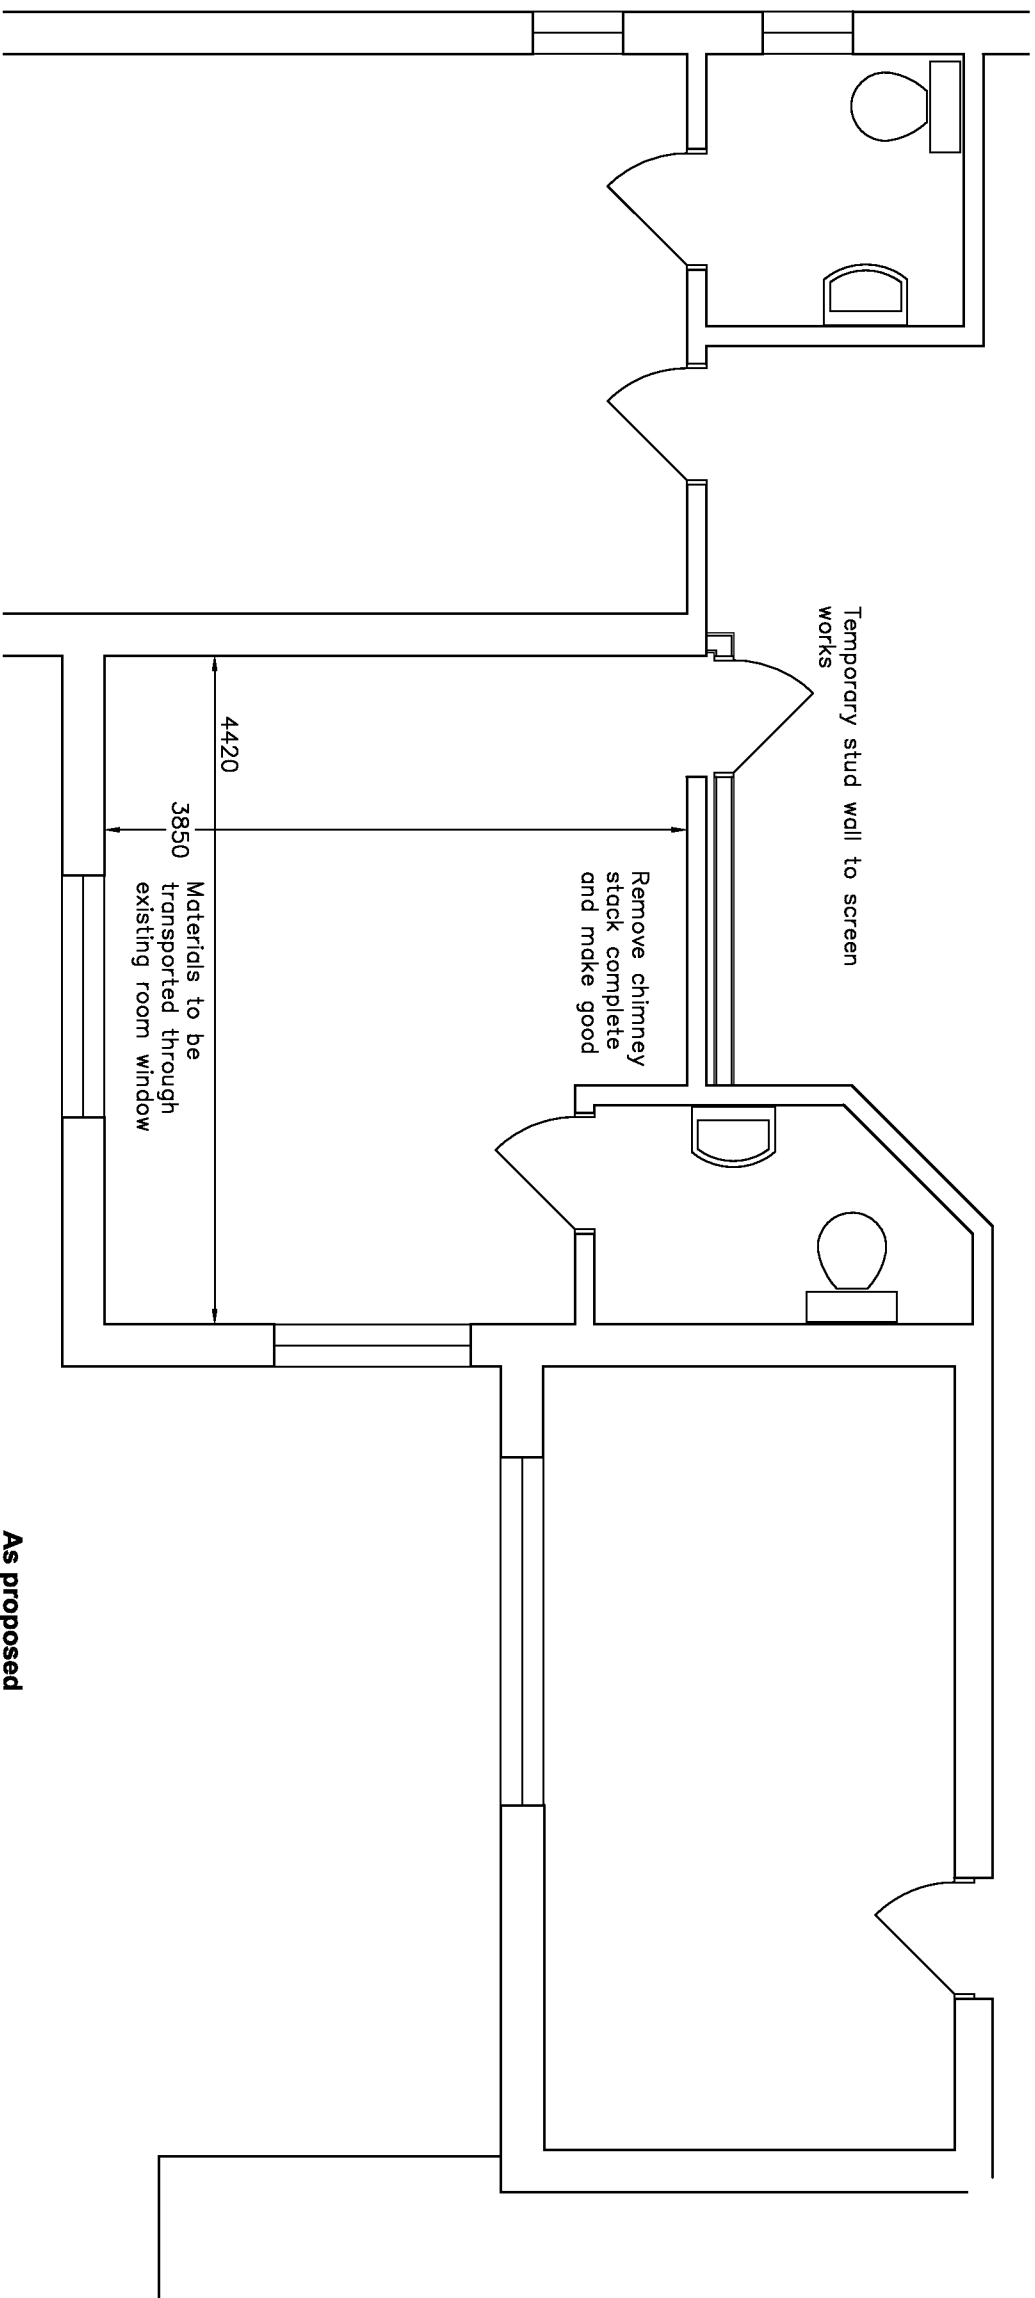

Amendments:—

Bryceson Shaw Associates
Surveyors and Designers

2 Wellesley Court, Fitzalan Road, Littlehampton,
West Sussex BN17 5JW
Tel. & Fax 01903 734381 Mobile: 07889 651301
E-mail: brycesonshaw@btinternet.com

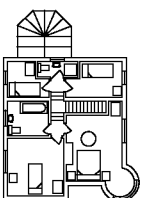

Project:

**Proposed extension; Cornwell House, 23-25 Beehive Lane,
Ferring BN12 5NN**

**Drawing:
First floor alterations**

For:
Cornwell House

Drawn:	Date:
PKS	September 2013

Scales:	No:
1:50 1:100	1495/01/06

To scale when printed on A3