




OS map at 1:1250 @ A3 0 10 20 meters

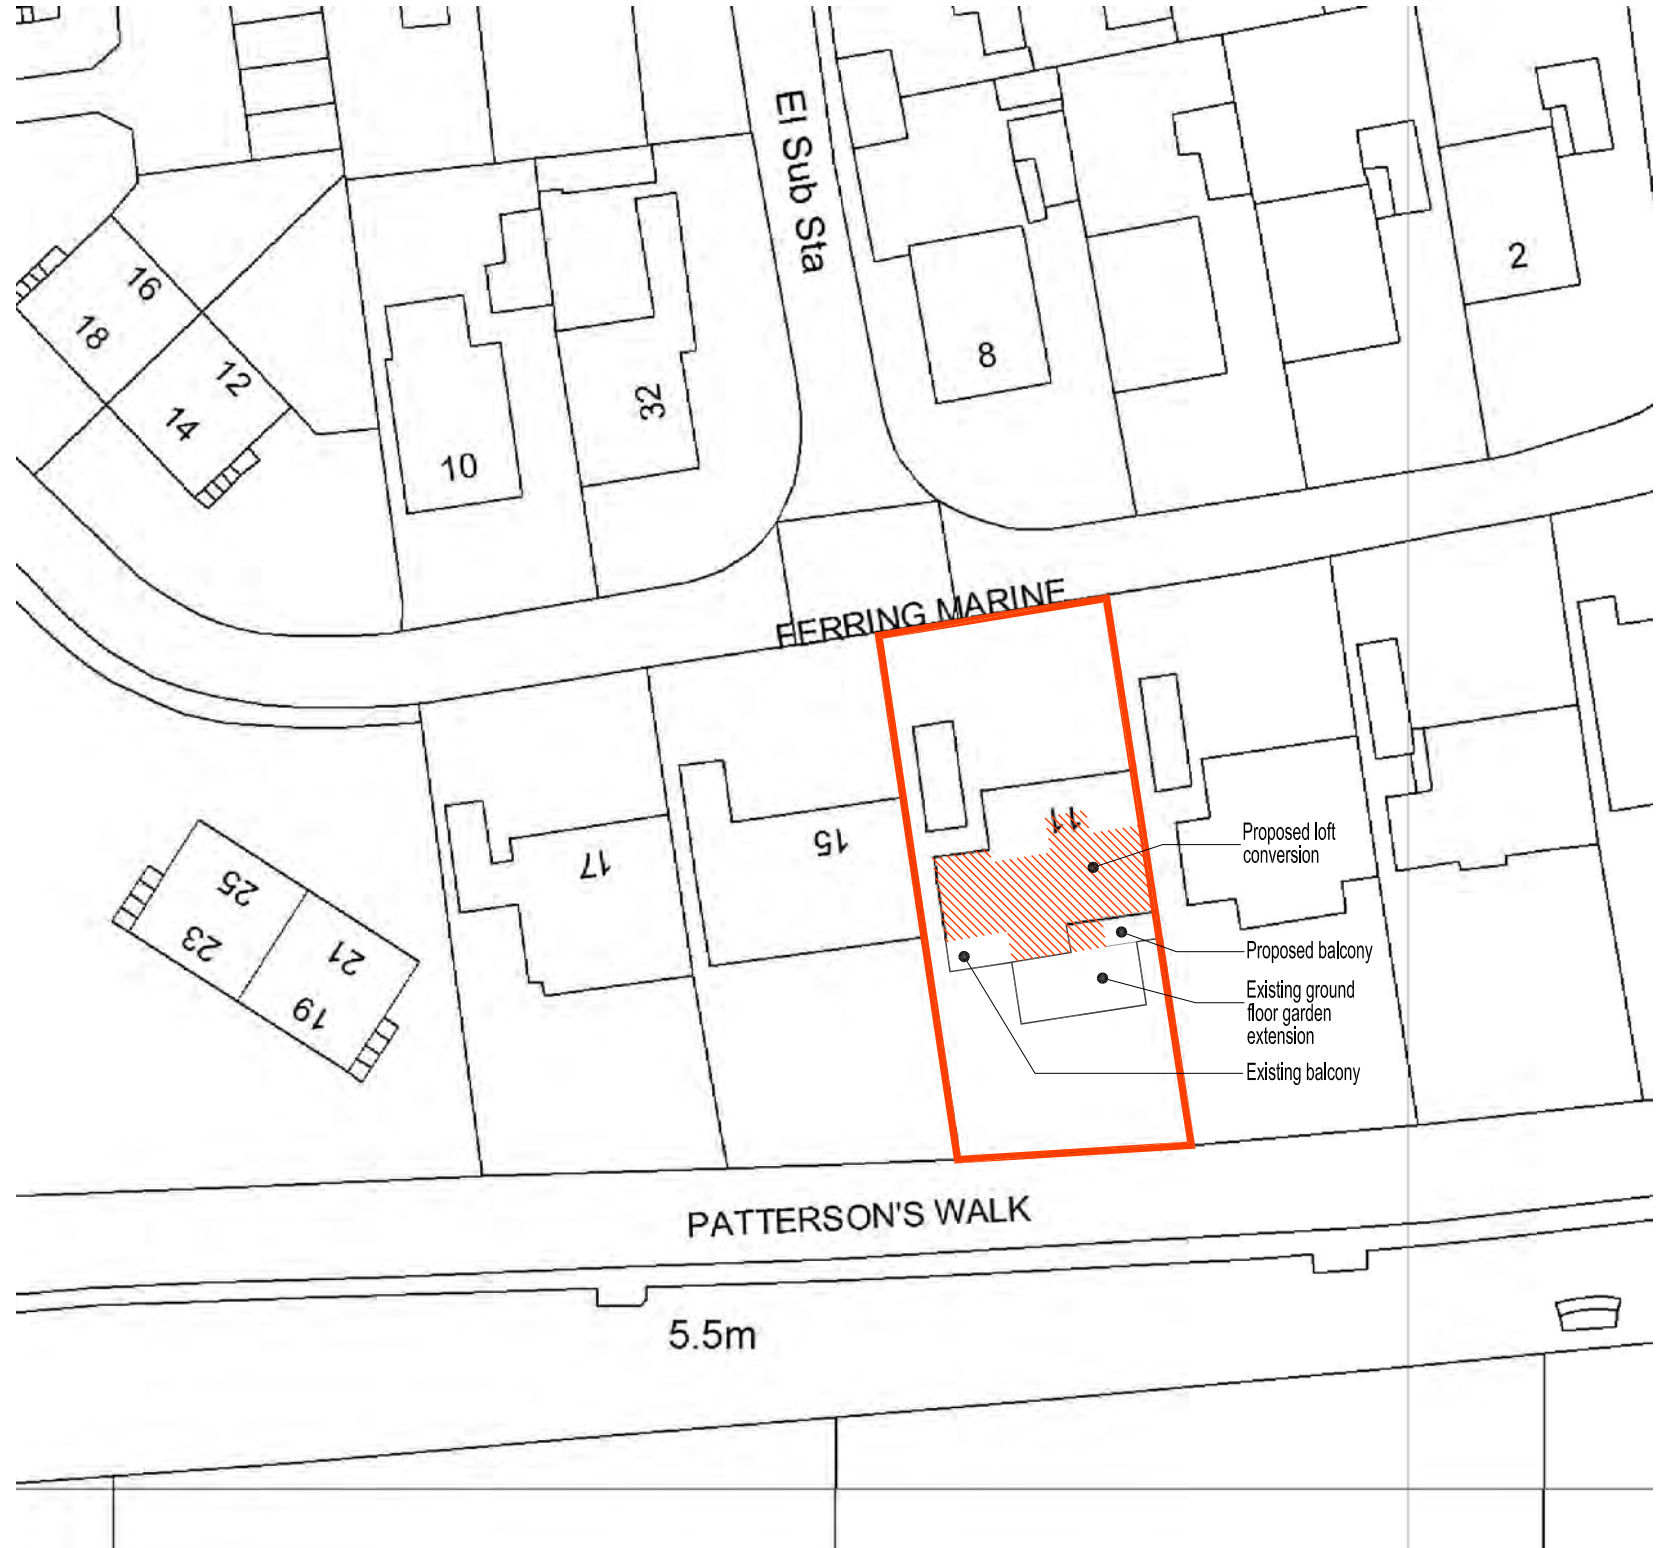

Block plan at 1:500 @ A3 0 10 20 meters

A	nk	Block plan updated to show proposed extent of works	27.10.19
no.	by	chk.	revision
			date

client and project title				drawing title			
11 FERRING MARINE				OS MAP AND			
FERRING BN12 5PP				BLOCK PLAN			
NOKU Architecture							
33 Rutland Gate, London SW7 1PD							
email: noku@gmx.net							
All dimensions must be confirmed on site prior to construction.							
This drawing is copyright and must not be reproduced, copied or passed on without written consent of NOKU Architecture							