


Ordnance Survey (c) Crown Copyright 2020. All rights reserved. Licence number 100022432

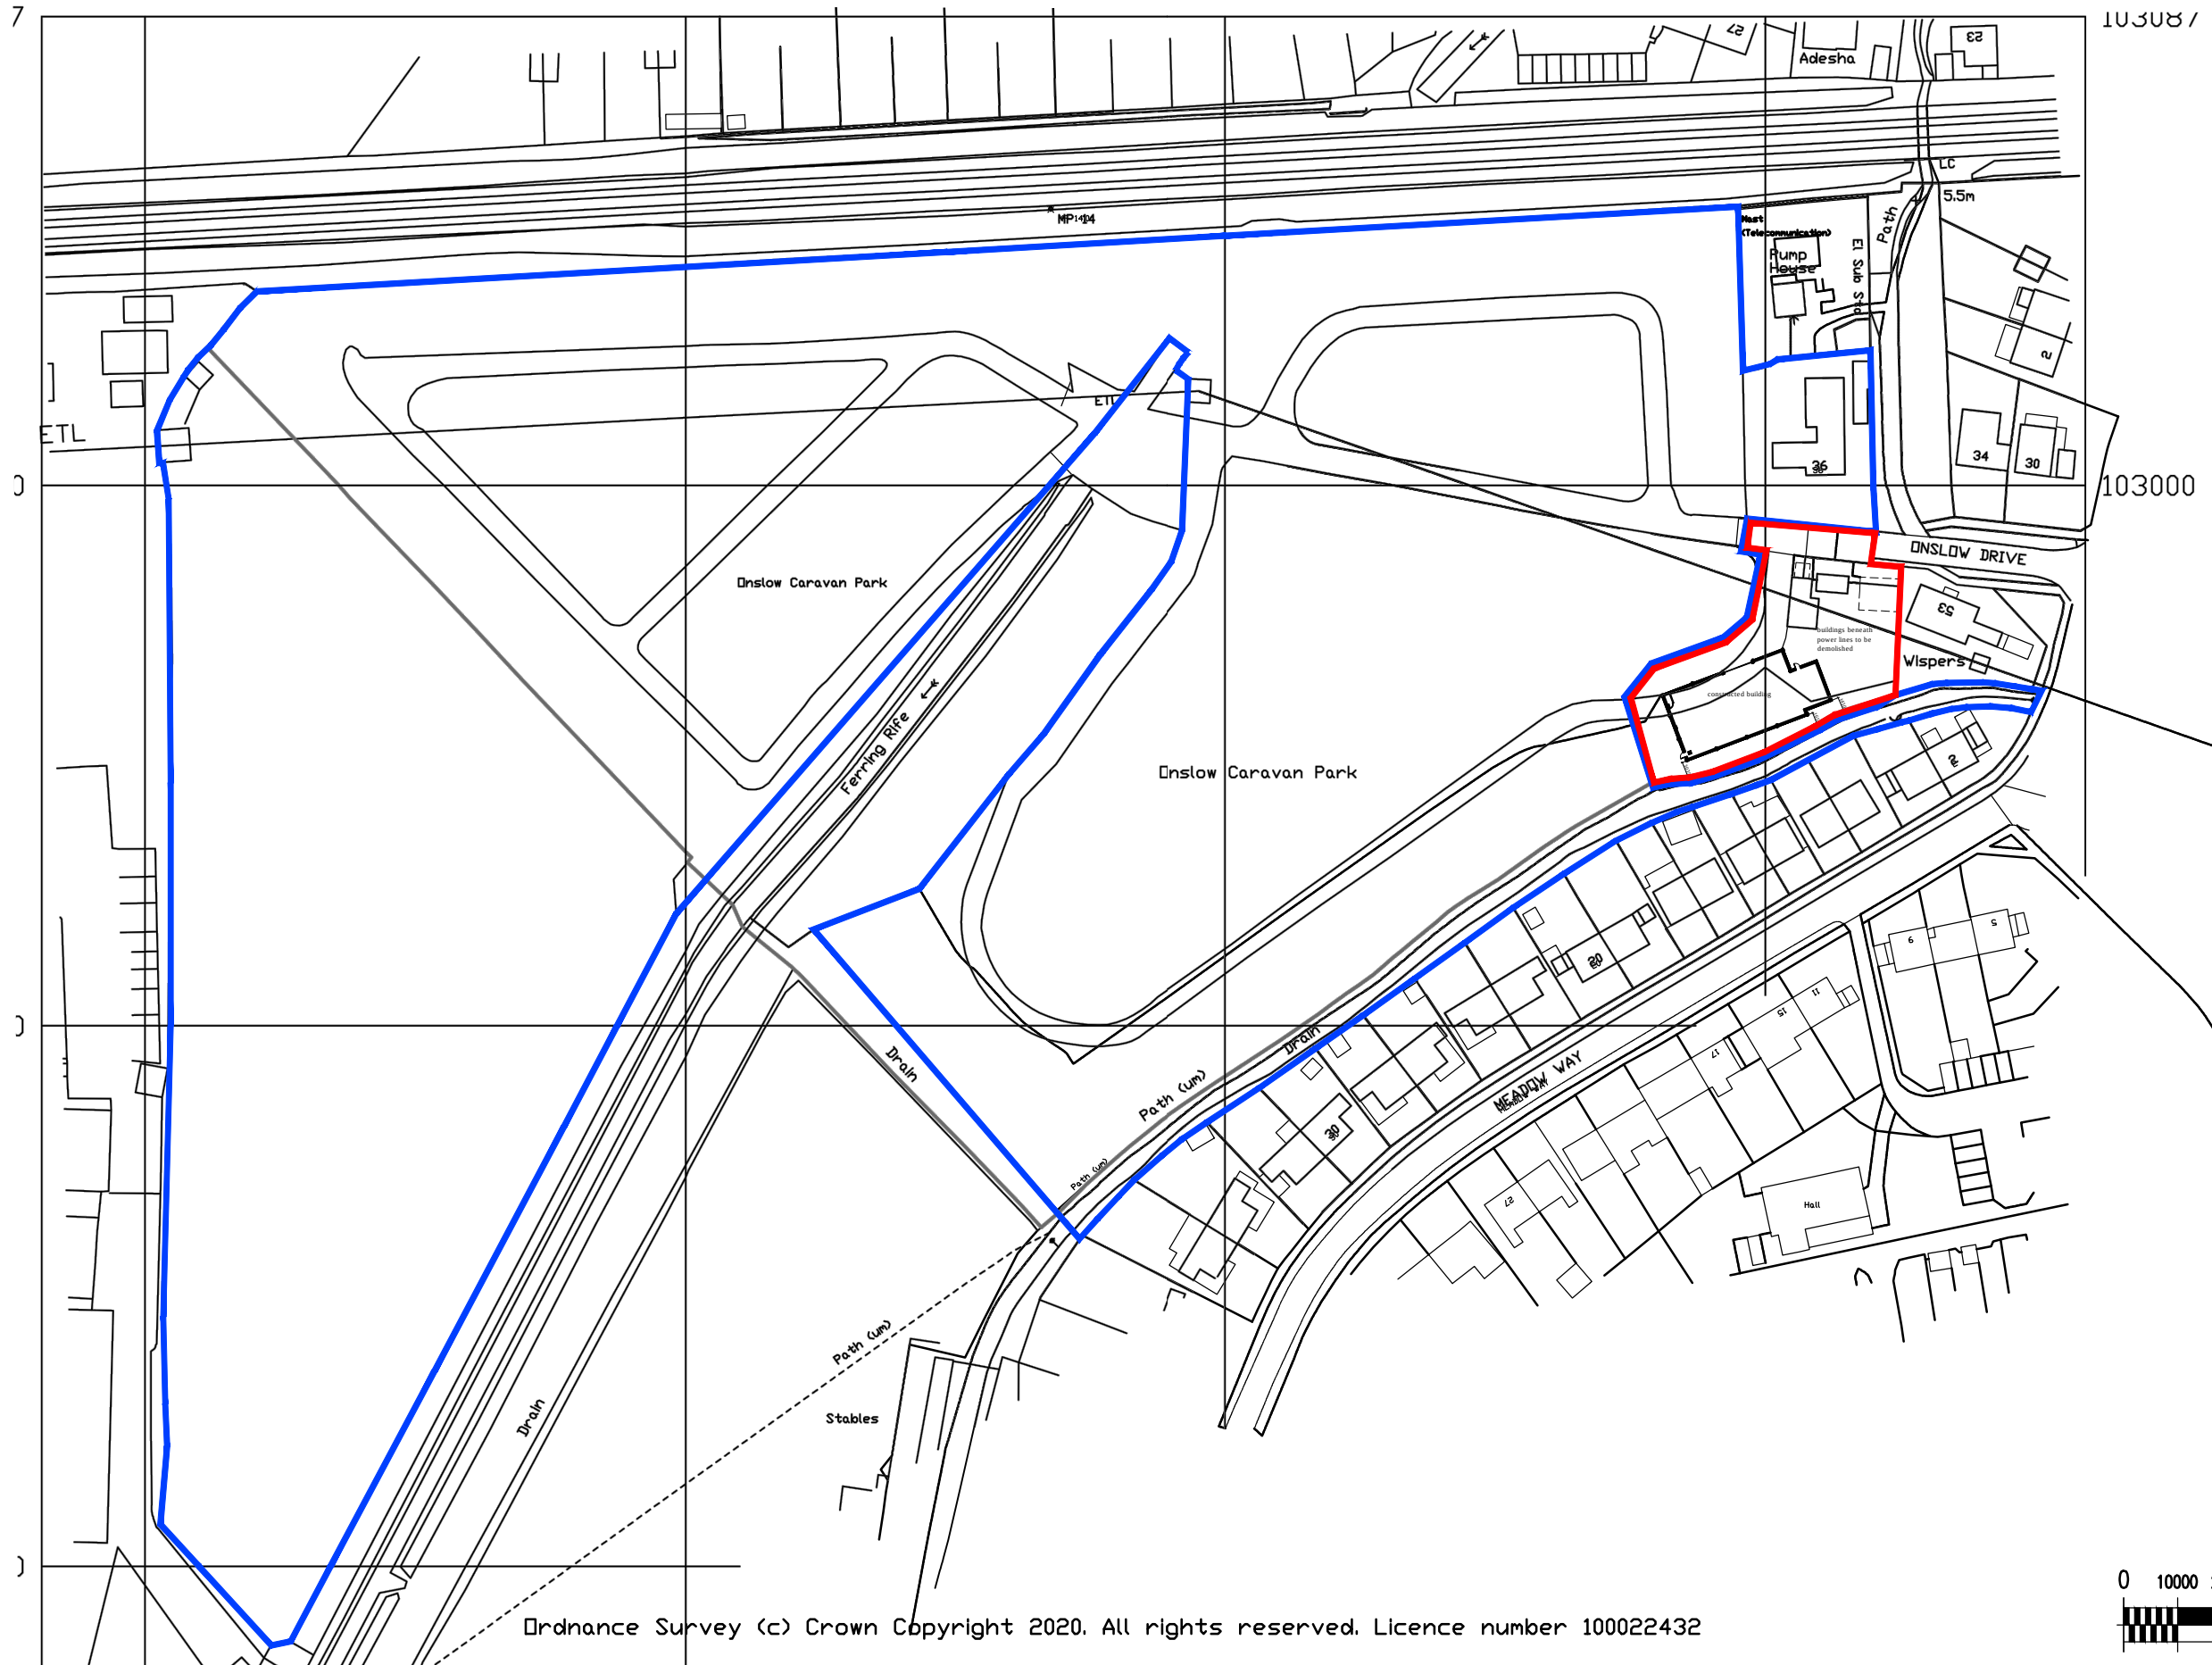

CLIENT'S NAME	Island Meadow Parks
JOB TITLE	Storage Barn Onslow Caravan Site, Ferring

DRAWING TITLE	Location Plan
DRAWN	SCB

SCALE@A3	DATE
1:1250	07/20
STATUS	PLANNING
DRAWING NO	REV
11	-