



from
**Southern
Water**

Planning and Development Services
Arun District Council
Arun Civic Centre
Mallravers Road
Littlehampton
West Sussex
BN17 5LF

Your ref
FG/127/20/PL

Our ref
PLAN-035633

Date
19/11/2020



Dear Sir/Madam,

Proposal: Retrospective application for the demolition of 3 No. existing buildings & erection of replacement workshop & machinery store building (amended design & siting to FG/37/17/PL). This site is in CIL Zone 5 (Zero Rated) as other development.

Site: FG/127/20/PL: - Onslow Caravan Park Onslow Drive Ferring BN12 5RX.

Thank you for your letter dated 20/10/2020.

Please see the attached extract from Southern Water records showing the approximate position of our existing public foul sewer within the access. The exact position of the public foul sewer asset must be determined on site by the applicant.

Please note:

- The 225 mm public foul sewer requires a clearance of 3 metres on either side of the gravity sewer to protect it from construction works and to allow for future access for maintenance.
- No development or tree planting should be carried out within 3 metres of the external edge of the public gravity sewer without consent from Southern Water.
- No soakaway, swales, ponds, watercourses or any other surface water retaining or conveying features should be located within 5 metres of a public sewer.
- All existing infrastructure should be protected during the course of construction works.

Please refer to: southernwater.co.uk/media/default/PDFs/stand-off-distances.pdf.

Furthermore, it is possible that a sewer now deemed to be public could be crossing the development site. Therefore, should any sewer be found during construction works, an investigation of the sewer will be required to ascertain its ownership before any further works commence on site.

Southern Water, Southern House, Yeoman Road, Worthing, West Sussex, BN13 3NX
southernwater.co.uk

Southern Water Services Ltd, Registered Office: Southern House, Yeoman Road, Worthing, West Sussex, BN13 3NX Registered in England No. 2366670

The impact of any works within the highway/access road on public apparatus shall be assessed and approved, in consultation with Southern Water, under a NRSWA enquiry in order to protect public apparatus. Please send these enquiries to: [REDACTED]

The Council's technical staff and the relevant authority for land drainage consent should comment on the adequacy of the proposals to discharge surface water to the local watercourse.


For further advice, please contact Southern Water, Southern House, Yeoman Road, Worthing, West Sussex, BN13 3NX [REDACTED]

Website: southernwater.co.uk or by email at: [REDACTED]

Yours faithfully,

[REDACTED]
Joff Edevane
Growth Planning Lead
Business Channels

SOUTHERN WATER

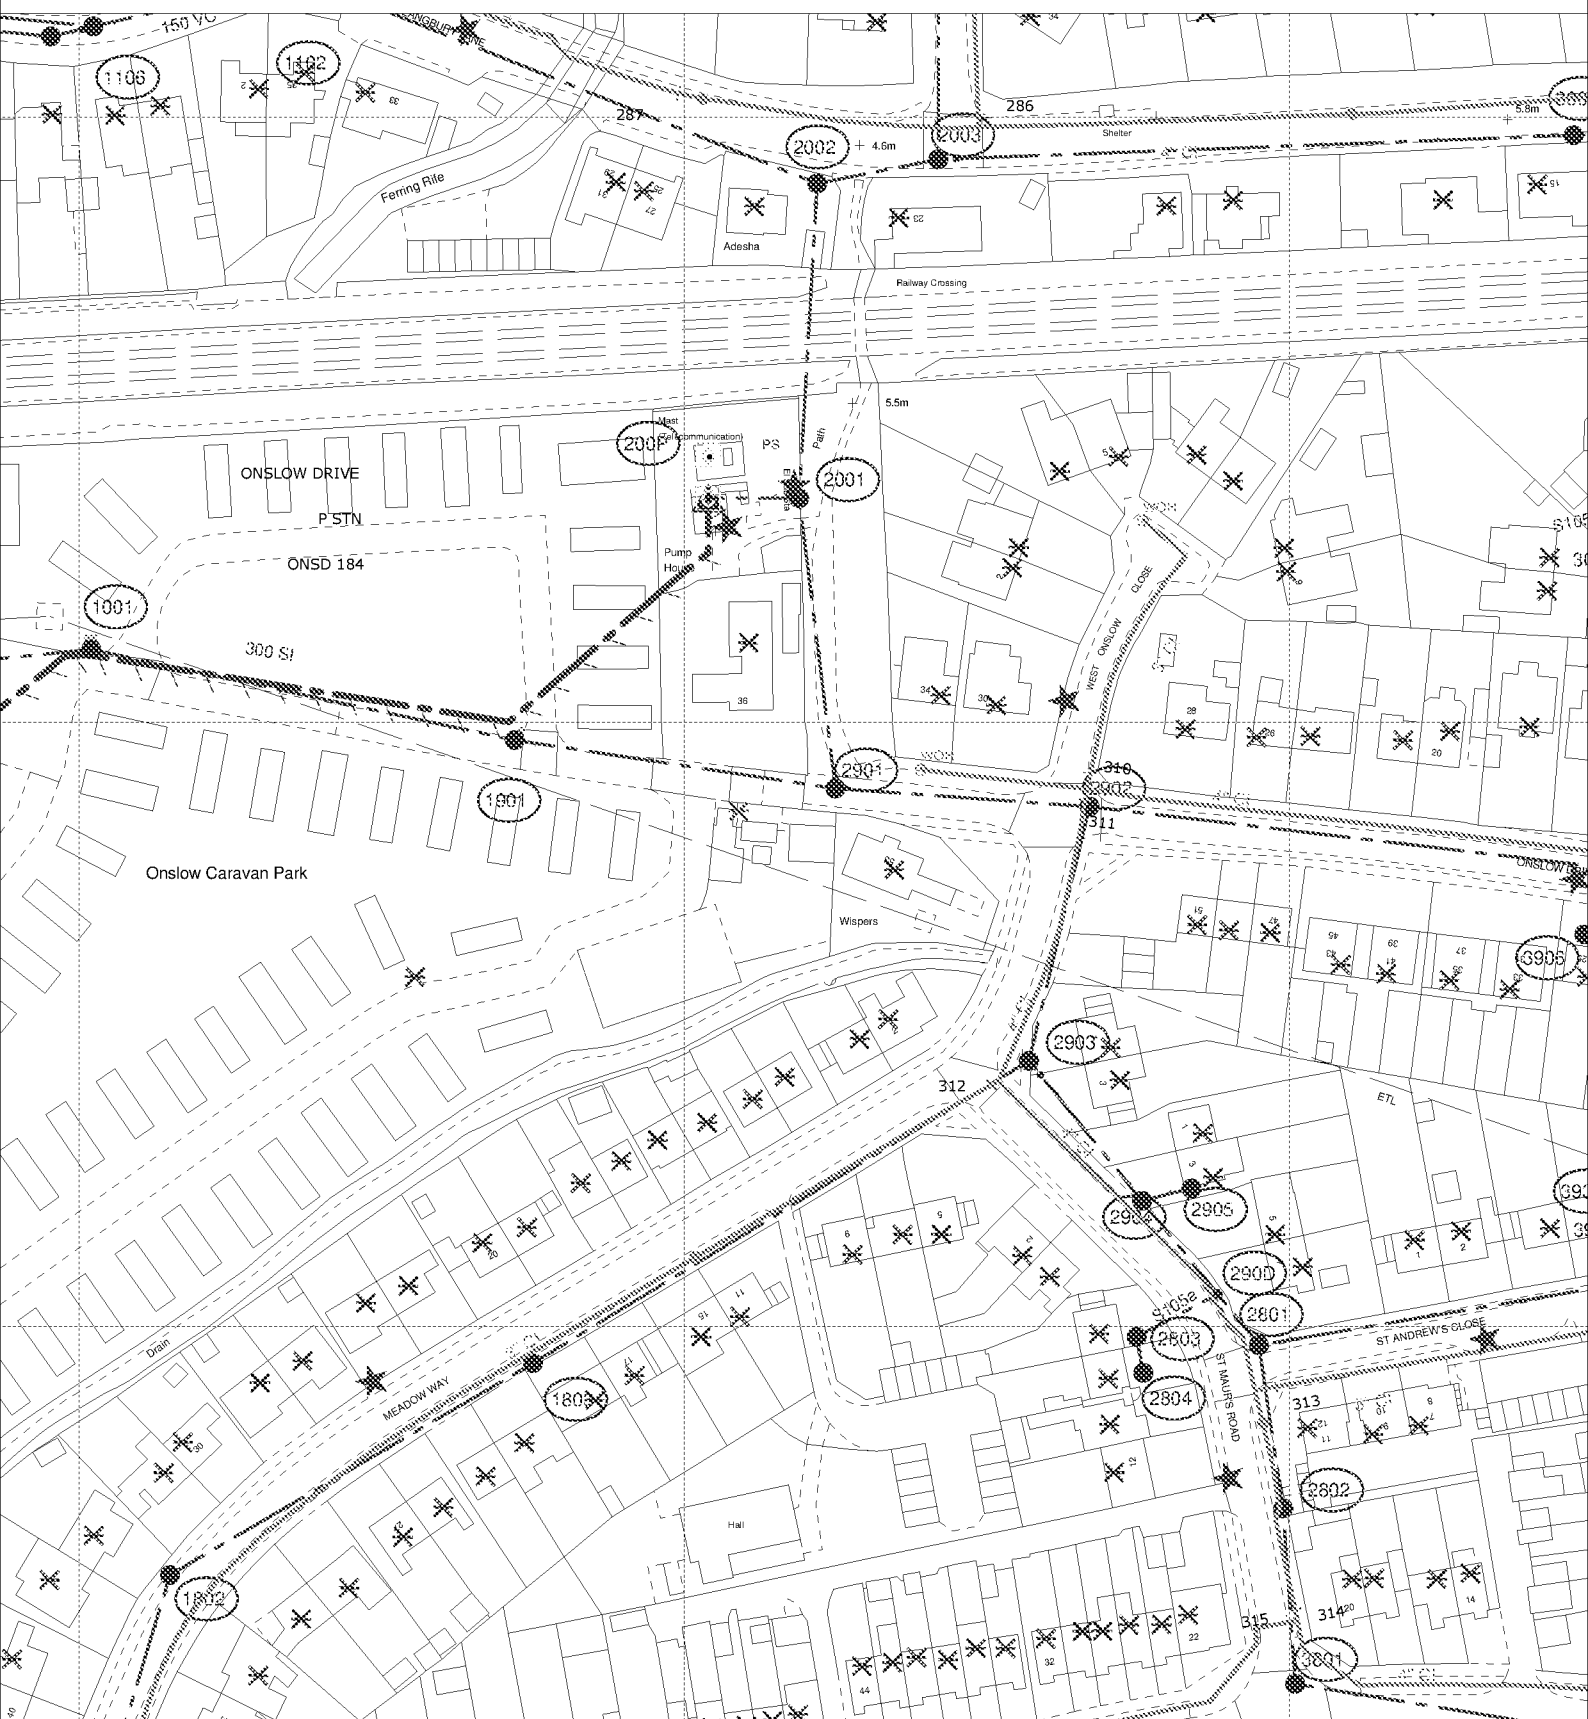

The positions of pipes shown on this plan are believed to be correct, but Southern Water Services Ltd accept no responsibility in the event of inaccuracy. The actual positions should be determined on site.

Based upon Ordnance Survey Digital Data with the permission of the controller of H.M.S.O. Crown Copyright Reserved Licence No. WU 298530

O.S. REF: TQ0902NW

Scale: 1:1250

Screen Print

WARNING: BAC pipes are constructed of Bonded Asbestos Cement

WARNING: Unknown (UNK) materials may include Bonded Asbestos Cement

ARUN DISTRICT COUNCIL FG/127/20/PL



Printed By: kishoku

Date: 18-11-2020

Southern Water MapGuide Browser

Requested By:

