


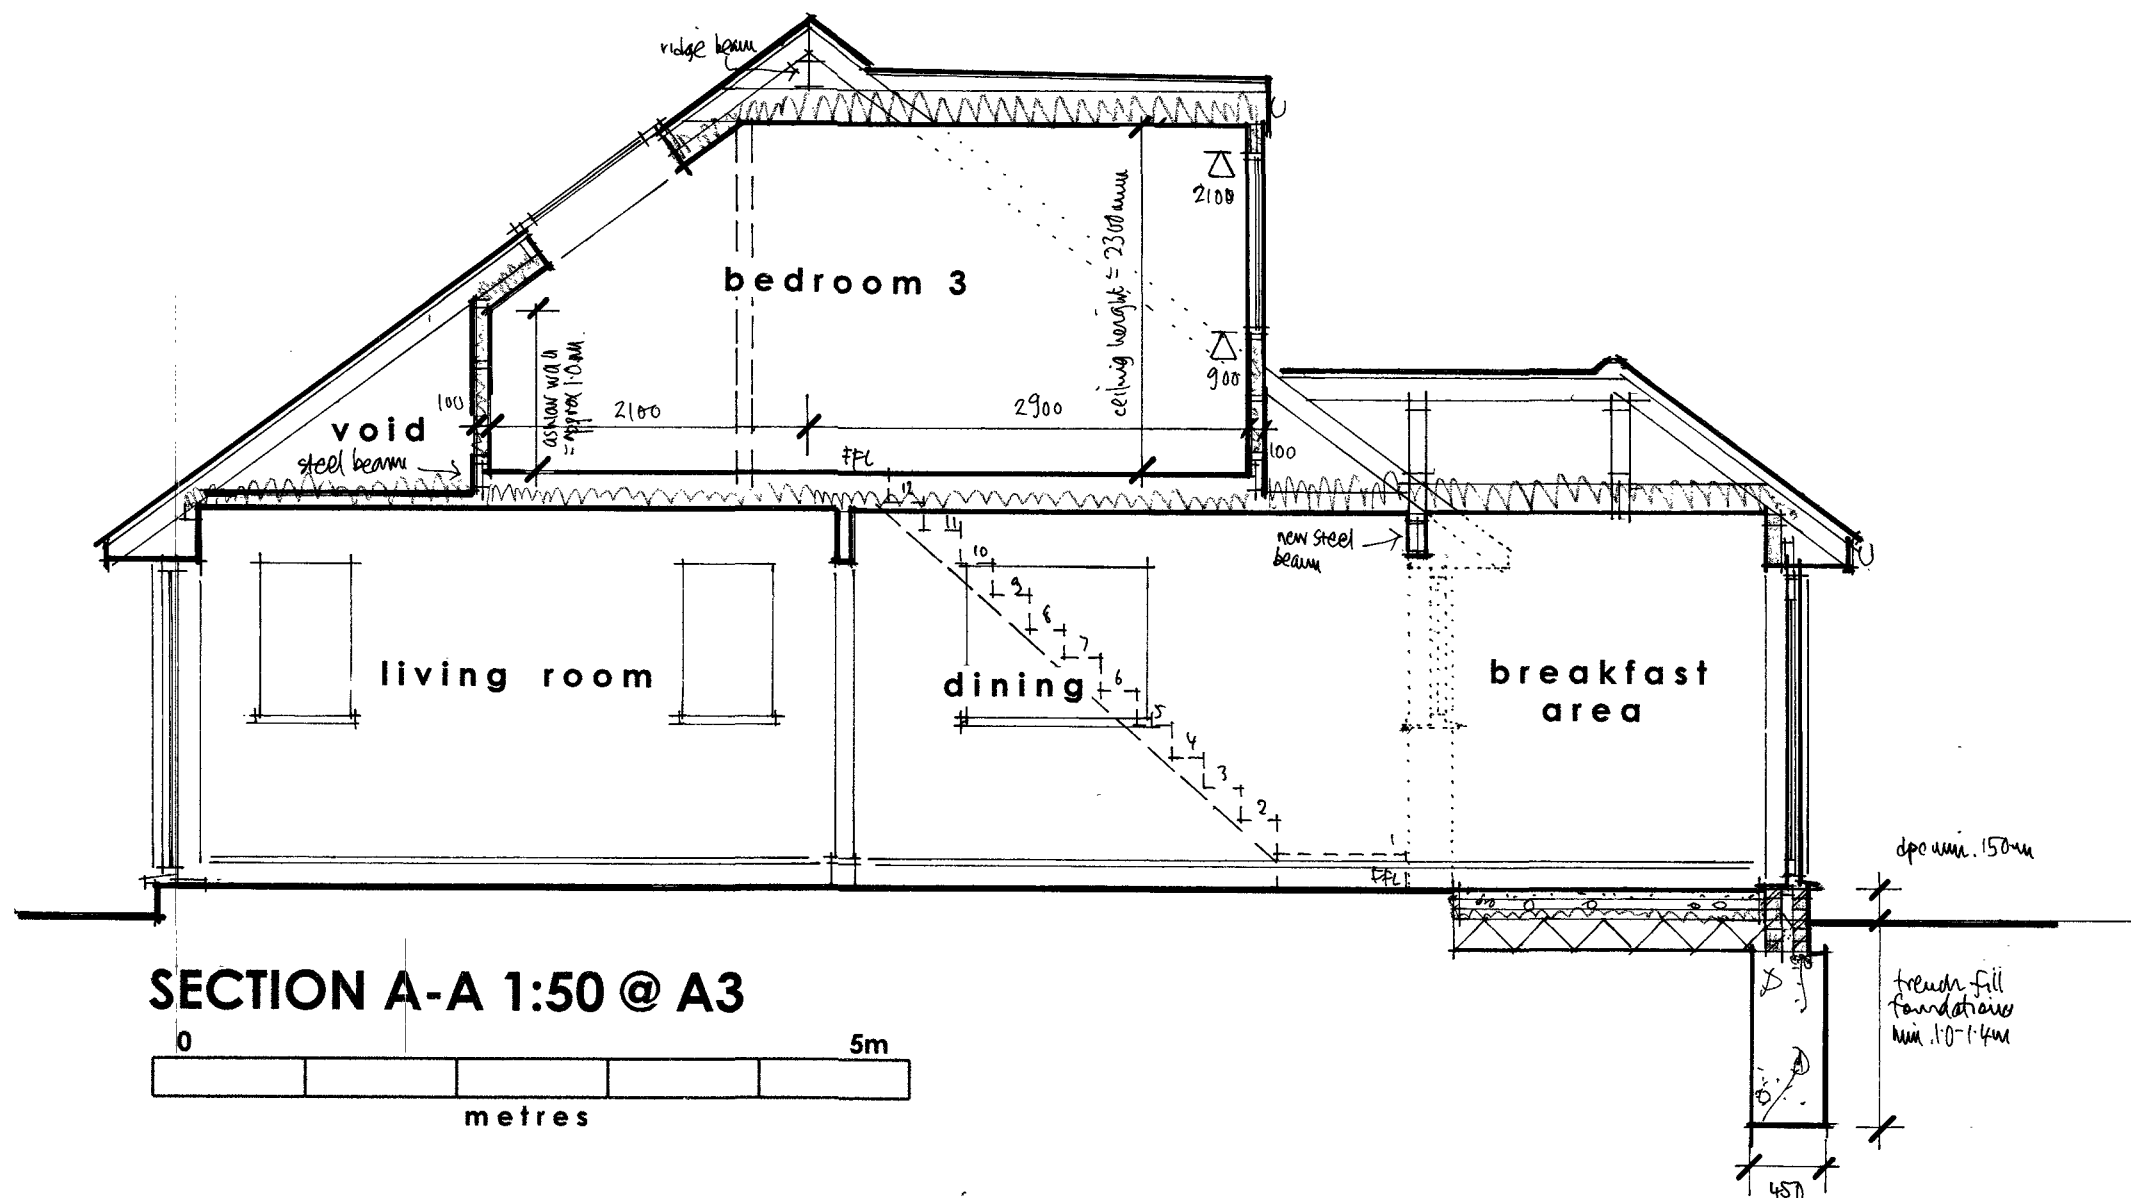

SECTION A-A 1:50 @ A3



Figured dimensions to take precedence over scaled dimensions. The contractor is to verify all dimensions on site before commencing any works.

Any discrepancies whatsoever to be brought to the attention of the client immediately.

The copyright of this drawing is reserved and the drawing must not be disclosed without authority.

Project

7 GREENWAYS CRESCENT, FERRING

**Proposed single storey rear extension
& loft conversion**

Client

Mr & Mrs Lynch

Drawing no.

FG/GWC/04

Scale **AS SHOWN**

Date **Oct 2019**

Drawn By

WG

WAYNE GANDER MCIAT
Chartered Architectural Technologist

98 Durrington Lane
WORTHING
West Sussex
BN13 2RQ
Tel/Fax 01903 694817
Email - waynegander08@gmail.com