




Wayne Gander MCIAT
Architectural Technologist
98 Durrington Lane
Worthing
West Sussex BN13 2RQ
Tel. 01903 694817

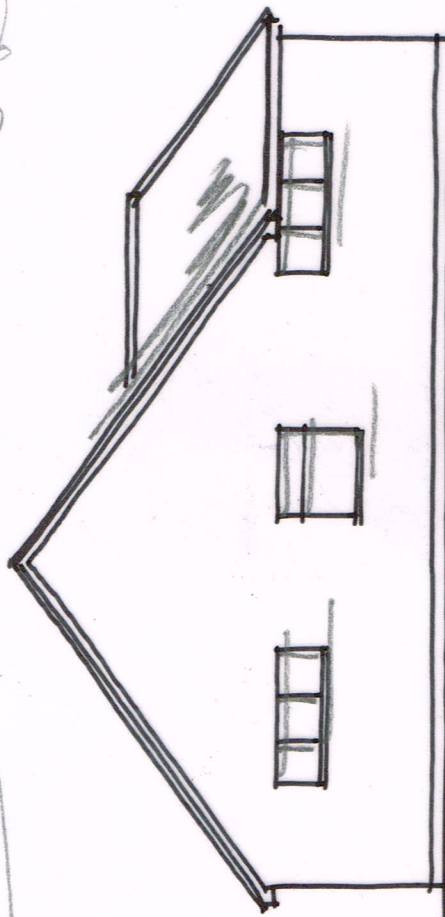


FRONT (S) ELEVATION 1:100 @ A3

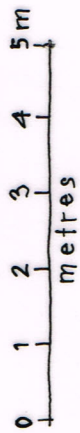


SIDE (e)

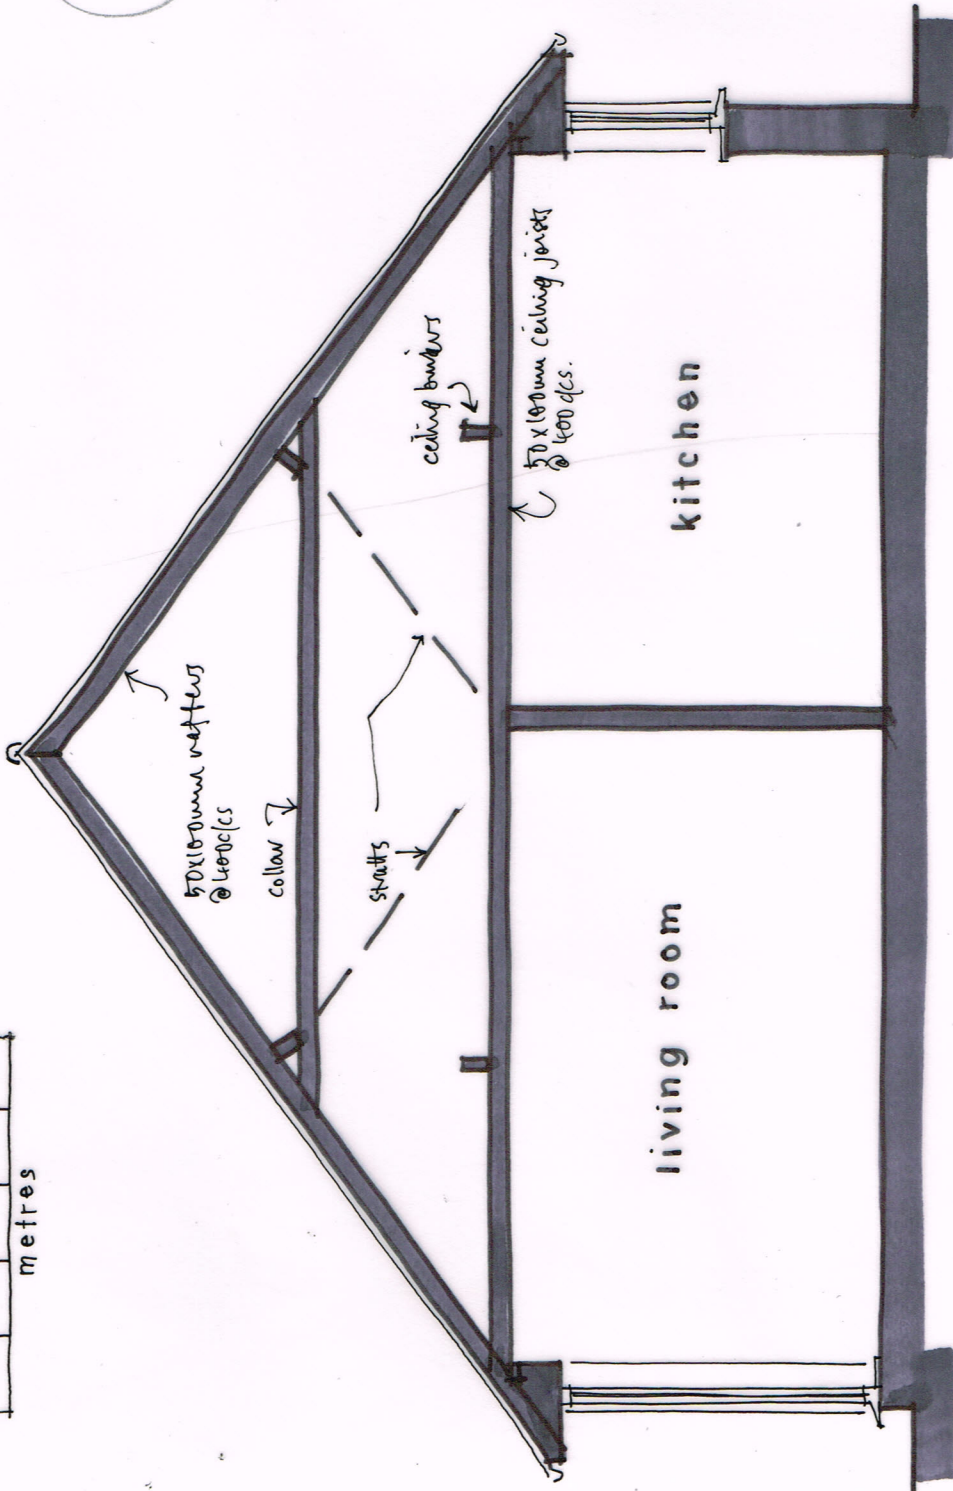

SECTION A-A 1:50

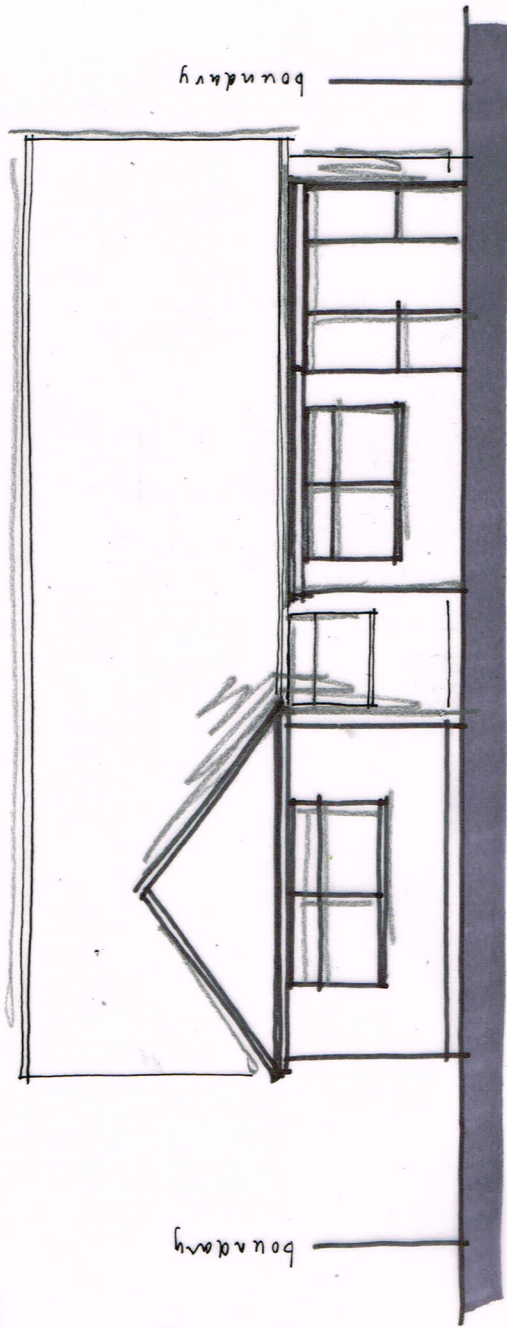

REAR (h)

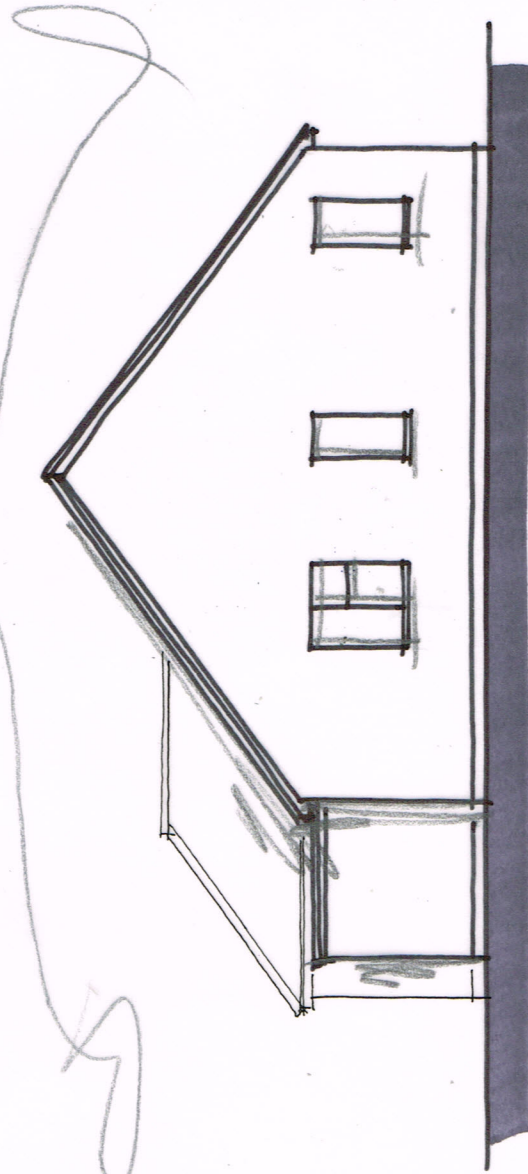

SIDE (w)