


ex. walk.
 (r.f. = 0.5m)

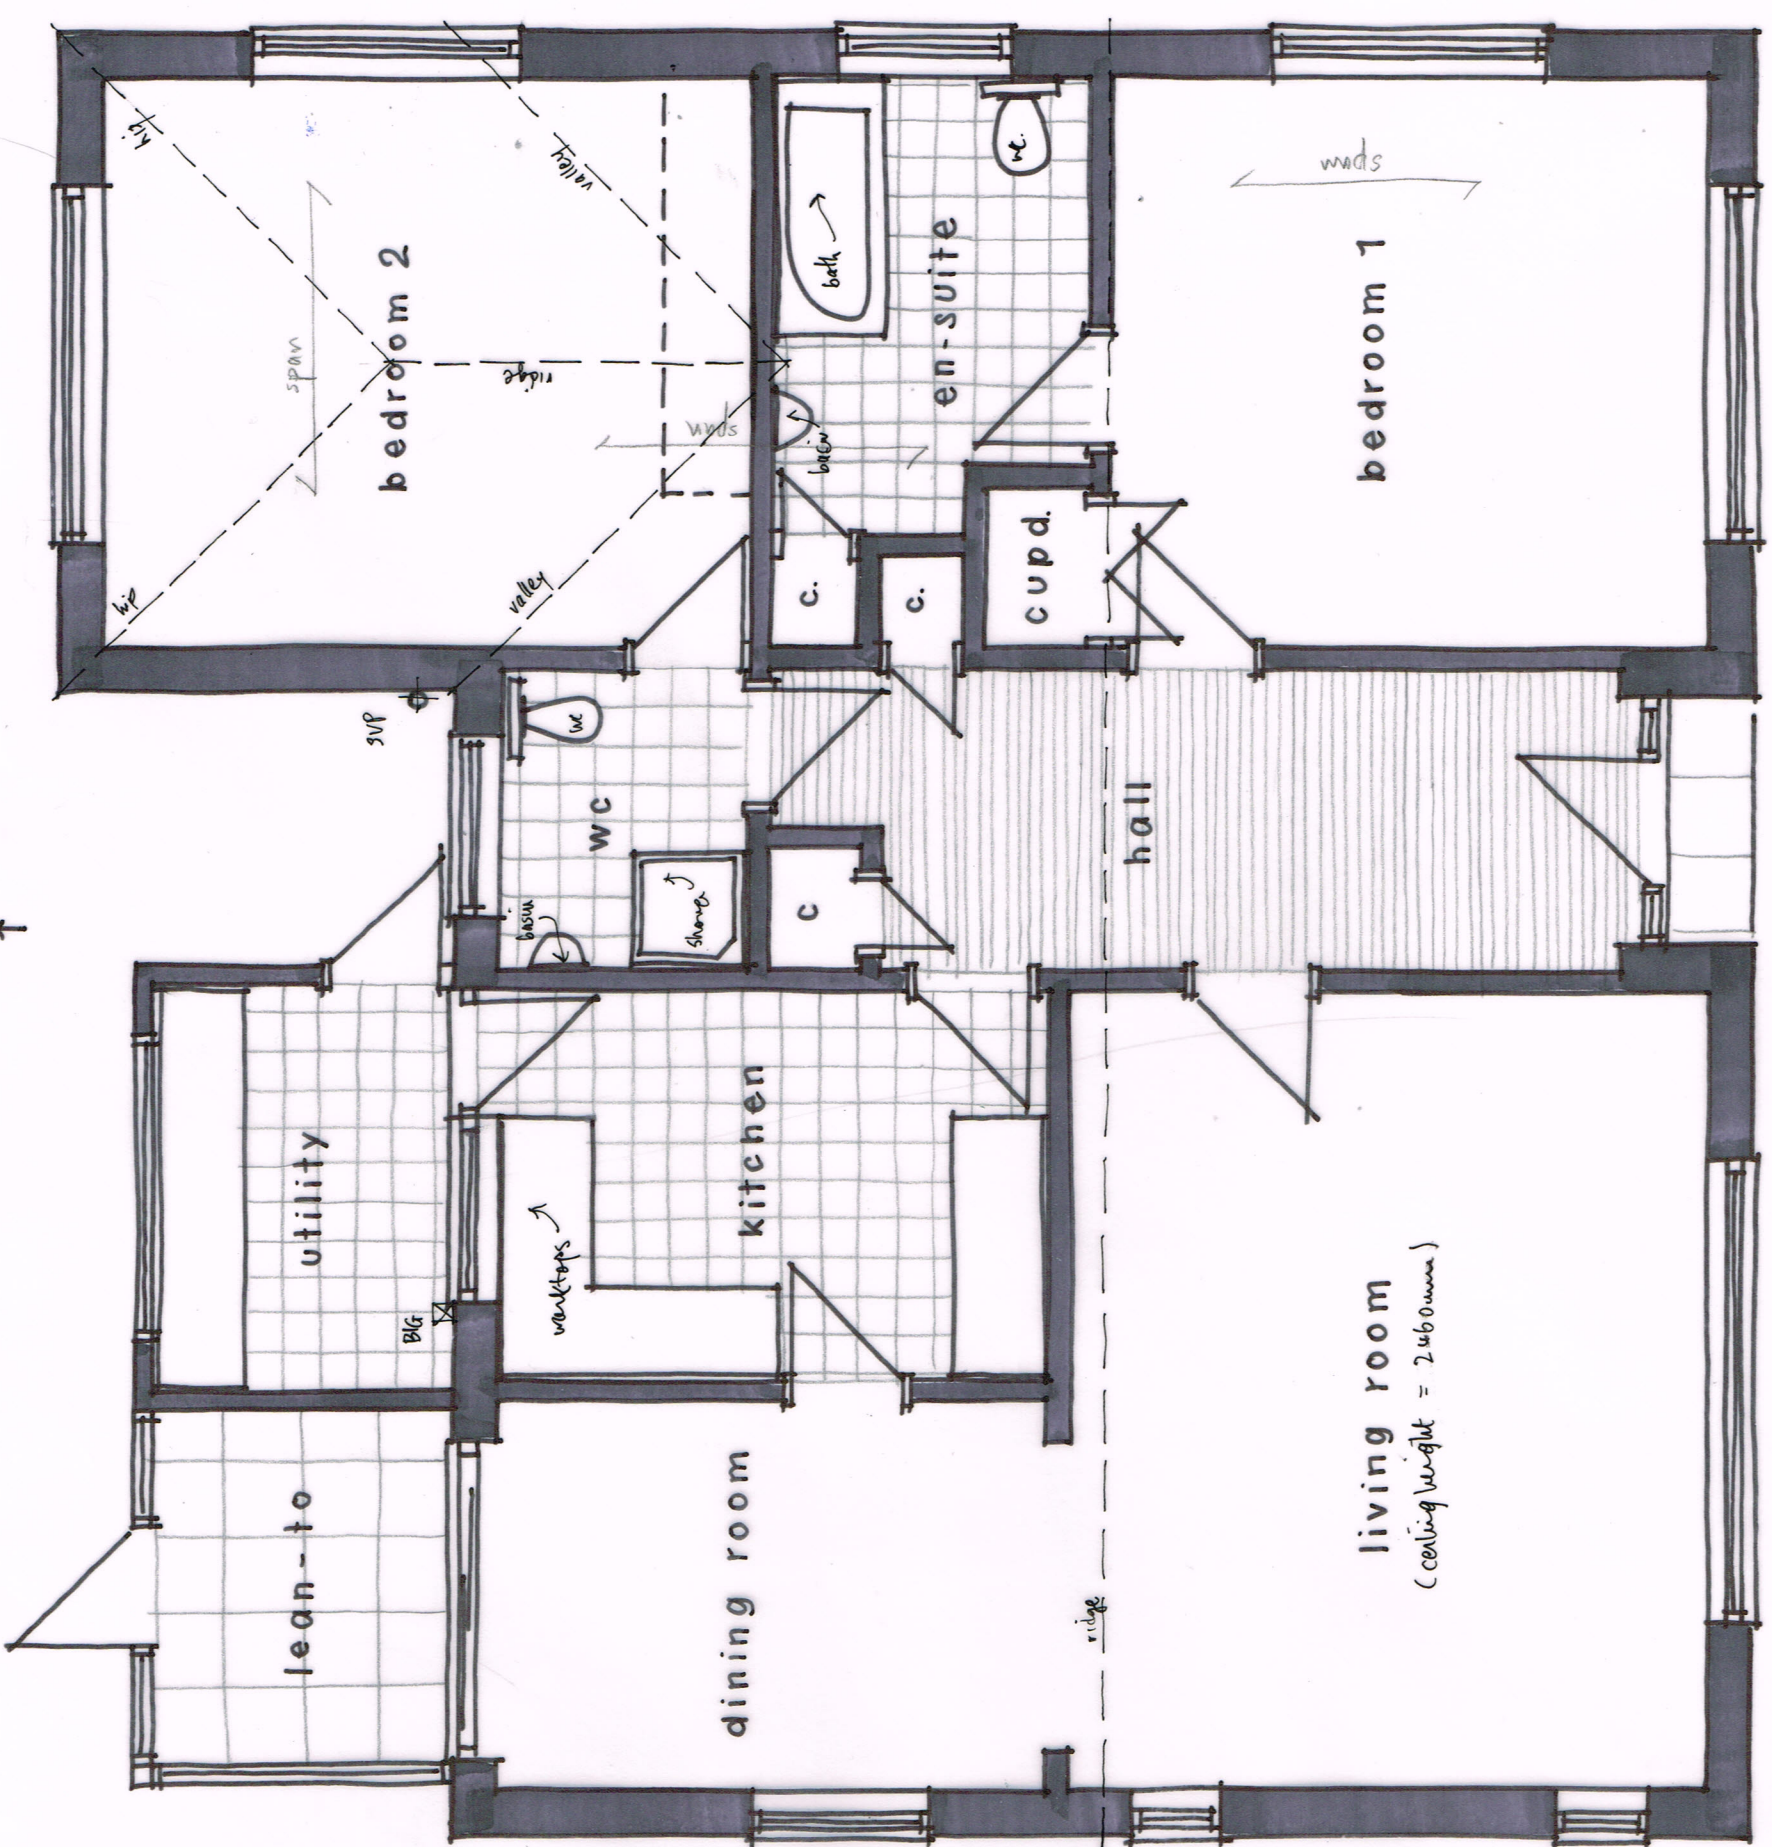

GROUND FLOOR PLAN 1:50 @ A3

