
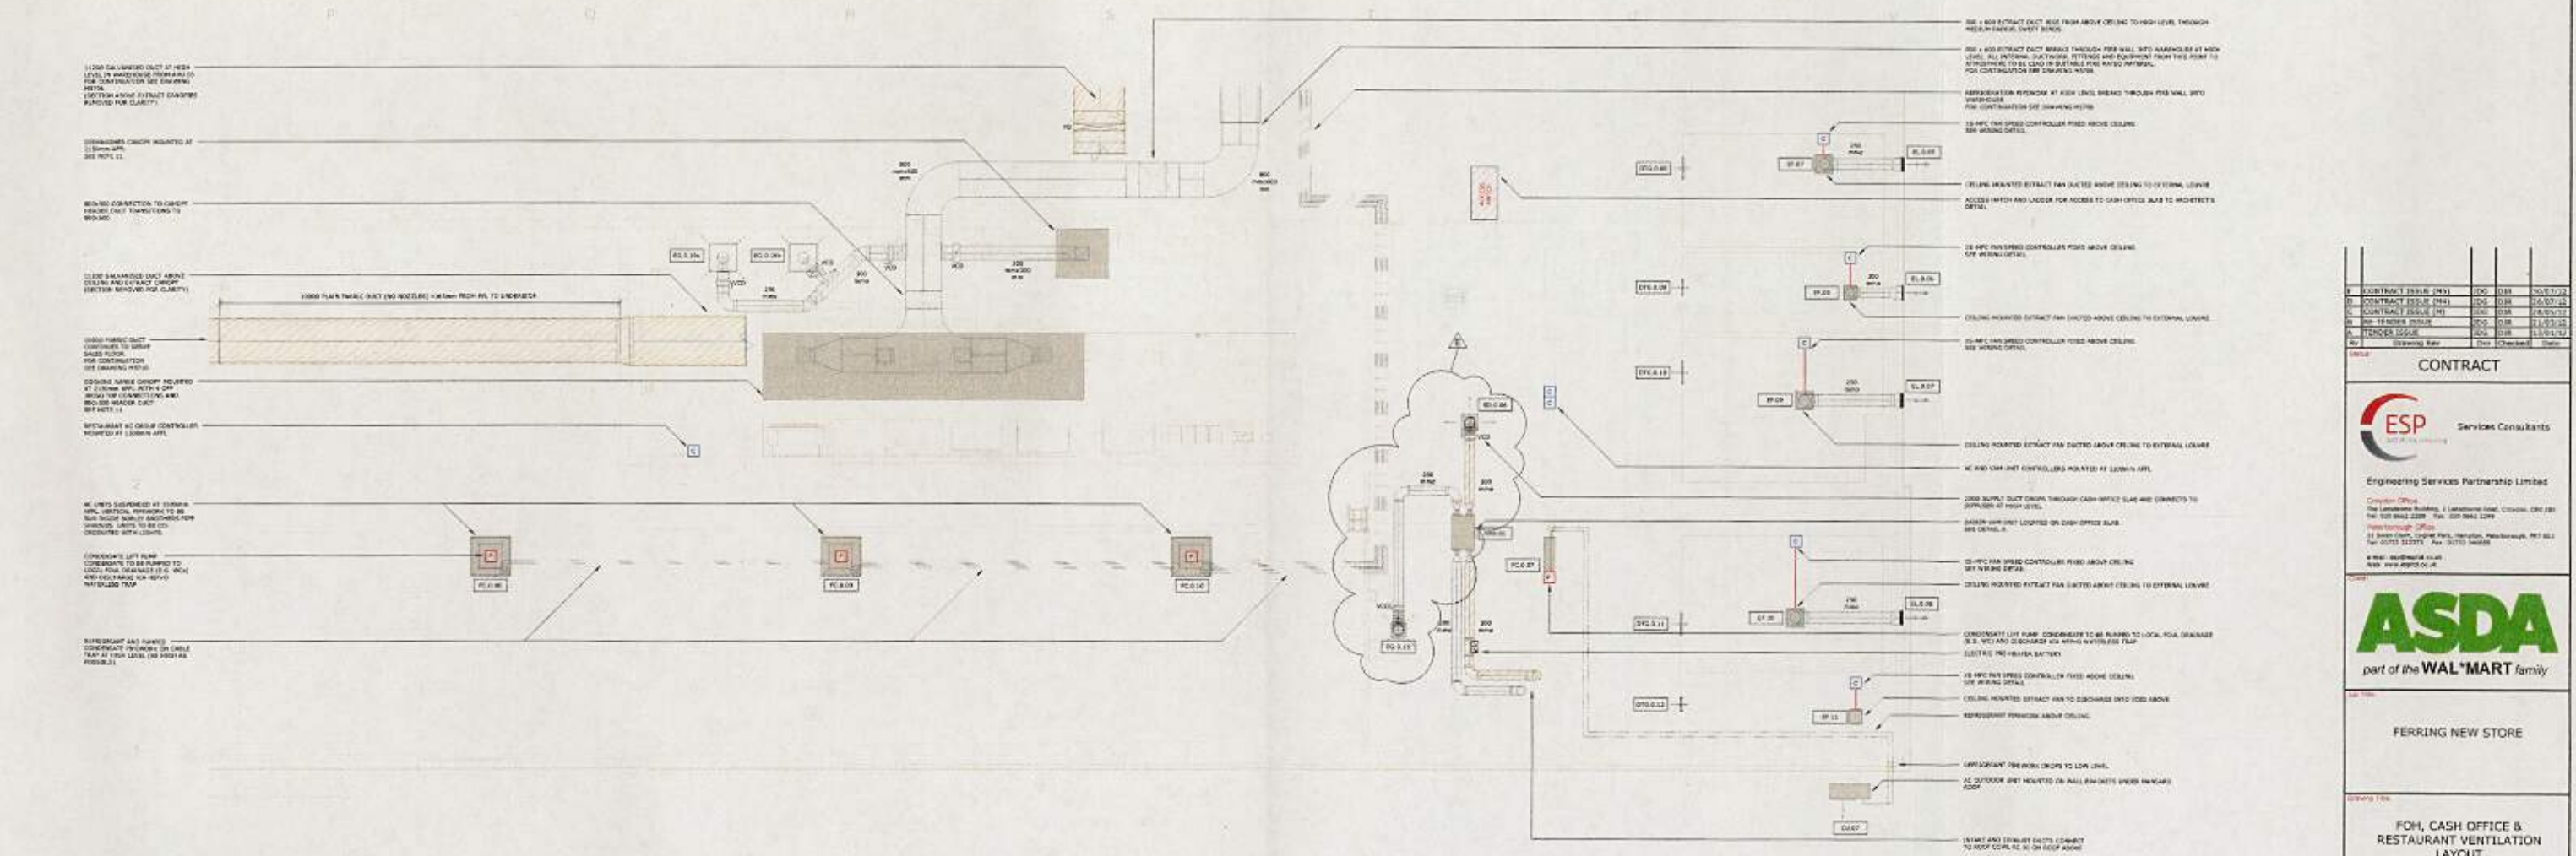
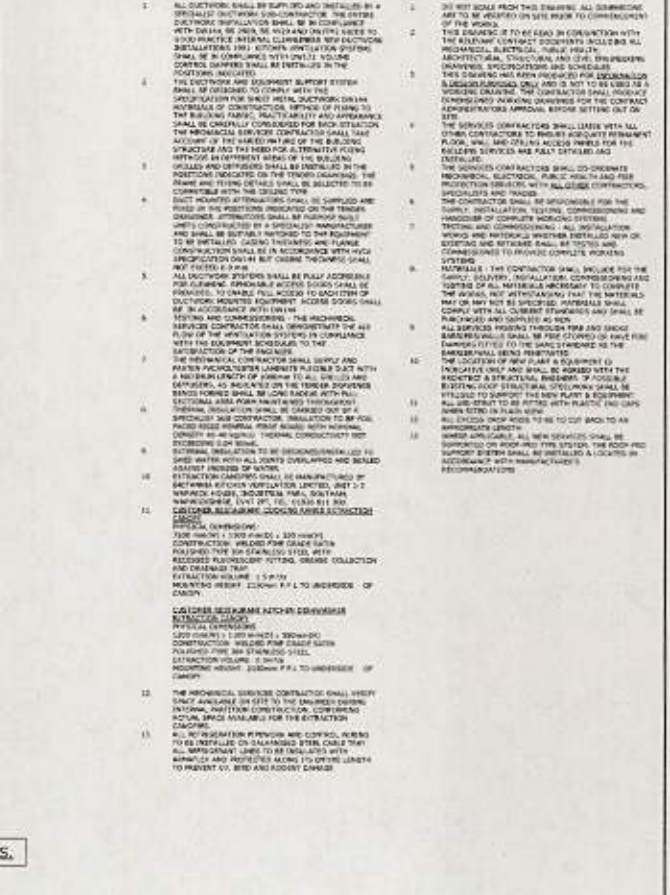


Equipment Schedule		Brid Counts						Manufacturer/Notes
Reference	Service	Qty	Asphalt (t/s)	Grass, Crop (Pa)	Length (mm)	Width (mm)	Height (mm)	
BC.B1	Cash Office	1	65	5	1320	666	473	Number T5524

Reference		Floor	Location	Qty	Size Dwg 1 (mm)	Size Dwg 2 (mm)	Airflow (l/s)	Press Drop (Pa)	RR Level	Length (mm)	Width (mm)	Height (mm)	Regret (mm)	Type/Ref	Notes
BD.0.06	Grd	Calln Office	1	275	275	89	8	26	225	225	78	2000	4-way flow (Gilberts Type D64)	with TCB	
BD.5.35	Grd	Calln Office	2	250	250	99	2	28	294	294	78	2000	Exaggerate Gills (Gilberts Type B6CA)	With TCB	
BD.6.19	Grd	Customer Restaurant kitchen	2	449	449	145	1	20	944	555	70	2500	Exaggerate Gills (Gilberts Type SPC)	With TCB Replaced with TCB	
DTG.0.00	Grd	Entry	1	500	500	155	2	20	N/A	N/A	N/A	N/A	Non-Vison (Gilberts Type N6)	Double added	
DTG.0.00	Grd	Customer Central WC	1	440	360	65	2	30	N/A	N/A	N/A	N/A	Non-Vison (Gilberts Type N6)	Double added	
DTG.0.10	Grd	Customer Female WC	1	500	500	102	2	30	N/A	N/A	N/A	N/A	Non-Vison (Gilberts Type N6)	Double added	
DTG.0.11	Grd	Customer Male WC	1	500	500	116	2	30	N/A	N/A	N/A	N/A	Non-Vison (Gilberts Type N6)	Double added	
DTG.0.23	Grd	Security	2	500	500	80	3	20	N/A	N/A	N/A	N/A	Non-Vison (Gilberts Type N6)	Double added	

Equipment Schedule:		External Unseals										Type/Ref	Notes
Reference	Description	Qty	Width (mm)	Height (mm)	Airflow (l/s)	Press. Drop (Pa)	Plenum						
							Width (mm)	Height (mm)	Depth (mm)	Spigot (mm)			
EL-0.05	Baby Change Extract	1	300	250	105	15	380	300	250	250	Subsels V0239 with insect screen	SP-02 Exhaust	
EL-0.05	Childbed VVC Extract	1	300	241	66	19	392	300	290	200	Subsels V0239 with insect screen	SP-04 Exhaust	
EL-0.07	Customer Female WC Extract	1	300	300	115	18	350	300	200	250	Subsels V0239 with insect screen	EF-09 Exhaust	
EL-0.08	Customer Male WC Extract	1	300	320	155	15	393	290	200	250	Subsels V0239 with insect screen	EF-20 Exhaust	

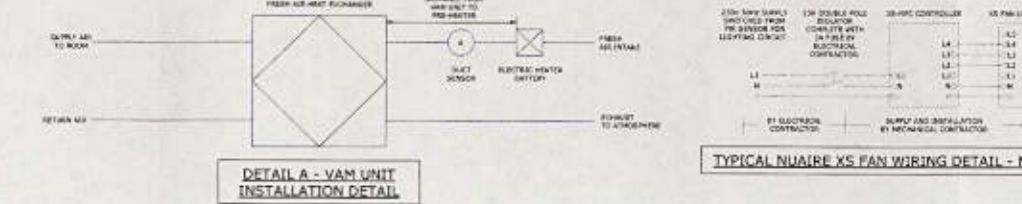

8	CONTRACT ISSUE (M4)	1205	038	10/01/17
9	CONTRACT ISSUE (M4)	1205	038	21/03/17
10	CONTRACT ISSUE (M)	1205	038	18/06/17
11	TENDER ISSUE	1205	038	11/03/17
12	TENDER ISSUE	1205	038	13/03/17
13	Issuing Date	Date	Checked	Status

Contract



Service Consultants

Engineering Services Partnership Limited

Company Office:
The Landmark Building, 1 Landmark Road, Citicore, CMC 081
Tel: 001 8645 2288 Fax: 001 8645 2291

Headquarters Office:
11 South Coast, Longford Park, Haverhill, Haverhill, WY 852
Tel: 00125 12275 Fax: 00125 12276

e-mail: esp@esp.co.uk
Web: www.esp.co.uk

ASDA
part of the **WAL*MART** family

FERRING NEW STORE

Contract Title:

FOH, CASH OFFICE &
RESTAURANT VENTILATION
LAYOUT

Drawing Number: 2451/M/5703					Revision: E	
Designed: JAG	Rev:	RVS	Checked: JAG	11/18		
Drawn: LLM/JES	Scale:	1:50				

All information contained within this drawing shall be the property of Engineering Services Partnership Limited and shall not be copied or used in any way without the prior written consent of Engineering Services Partnership Limited.