


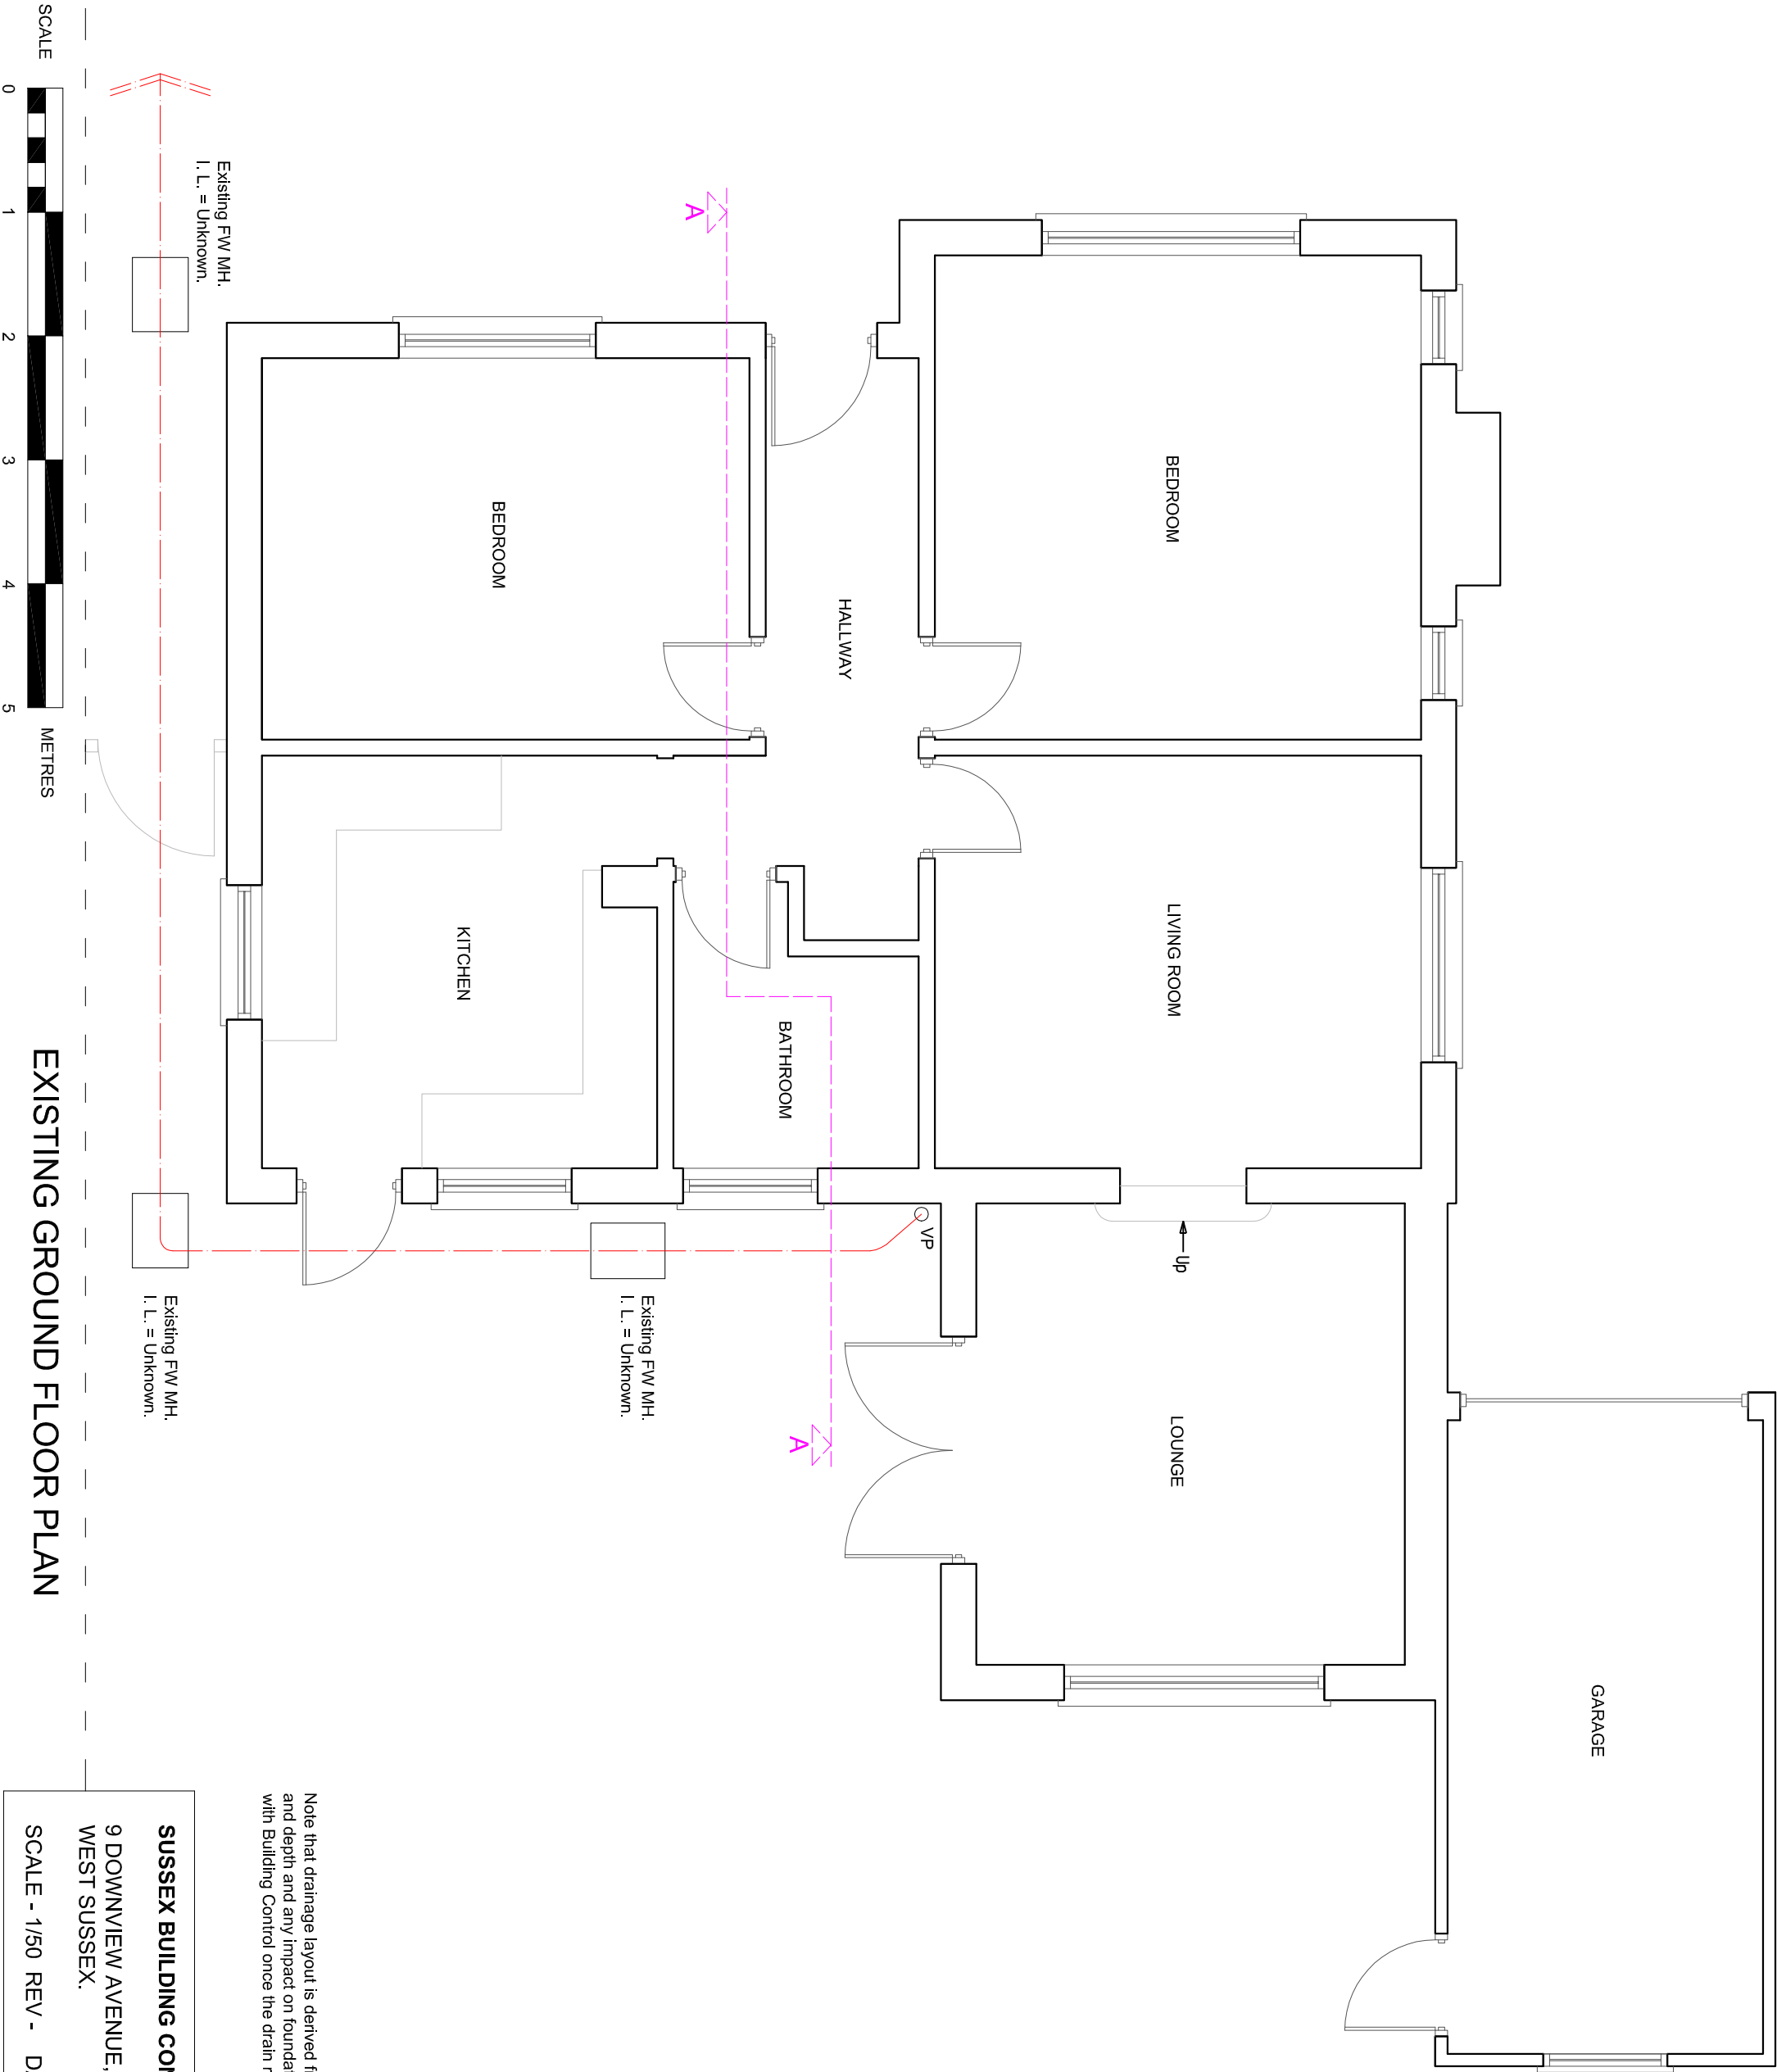

SCALE 0 1 2 3 4 5 METRES

EXISTING GROUND FLOOR PLAN

SUSSEX BUILDING CONSULTANCY LIMITED

9 DOWNVIEW AVENUE, FERRING,
WEST SUSSEX.

SCALE - 1/50 REV - DATE - 27/07/2017



LABC
partner

3 NORTHCOTE ROAD
BOGNOR REGIS
PO21 3LZ
TEL/FAX - (01243) 861379

Note that drainage layout is derived from a limited survey - final position and depth and any impact on foundation design is to be agreed on site with Building Control once the drain runs have been exposed.