


PROPOSED FIRST FLOOR PLAN

SUSSEX BUILDING CONSULTANCY LIMITED

9 DOWNVIEW AVENUE, FERRING,
WEST SUSSEX.

SCALE - 1/50 REV - B DATE - 10/08/2017

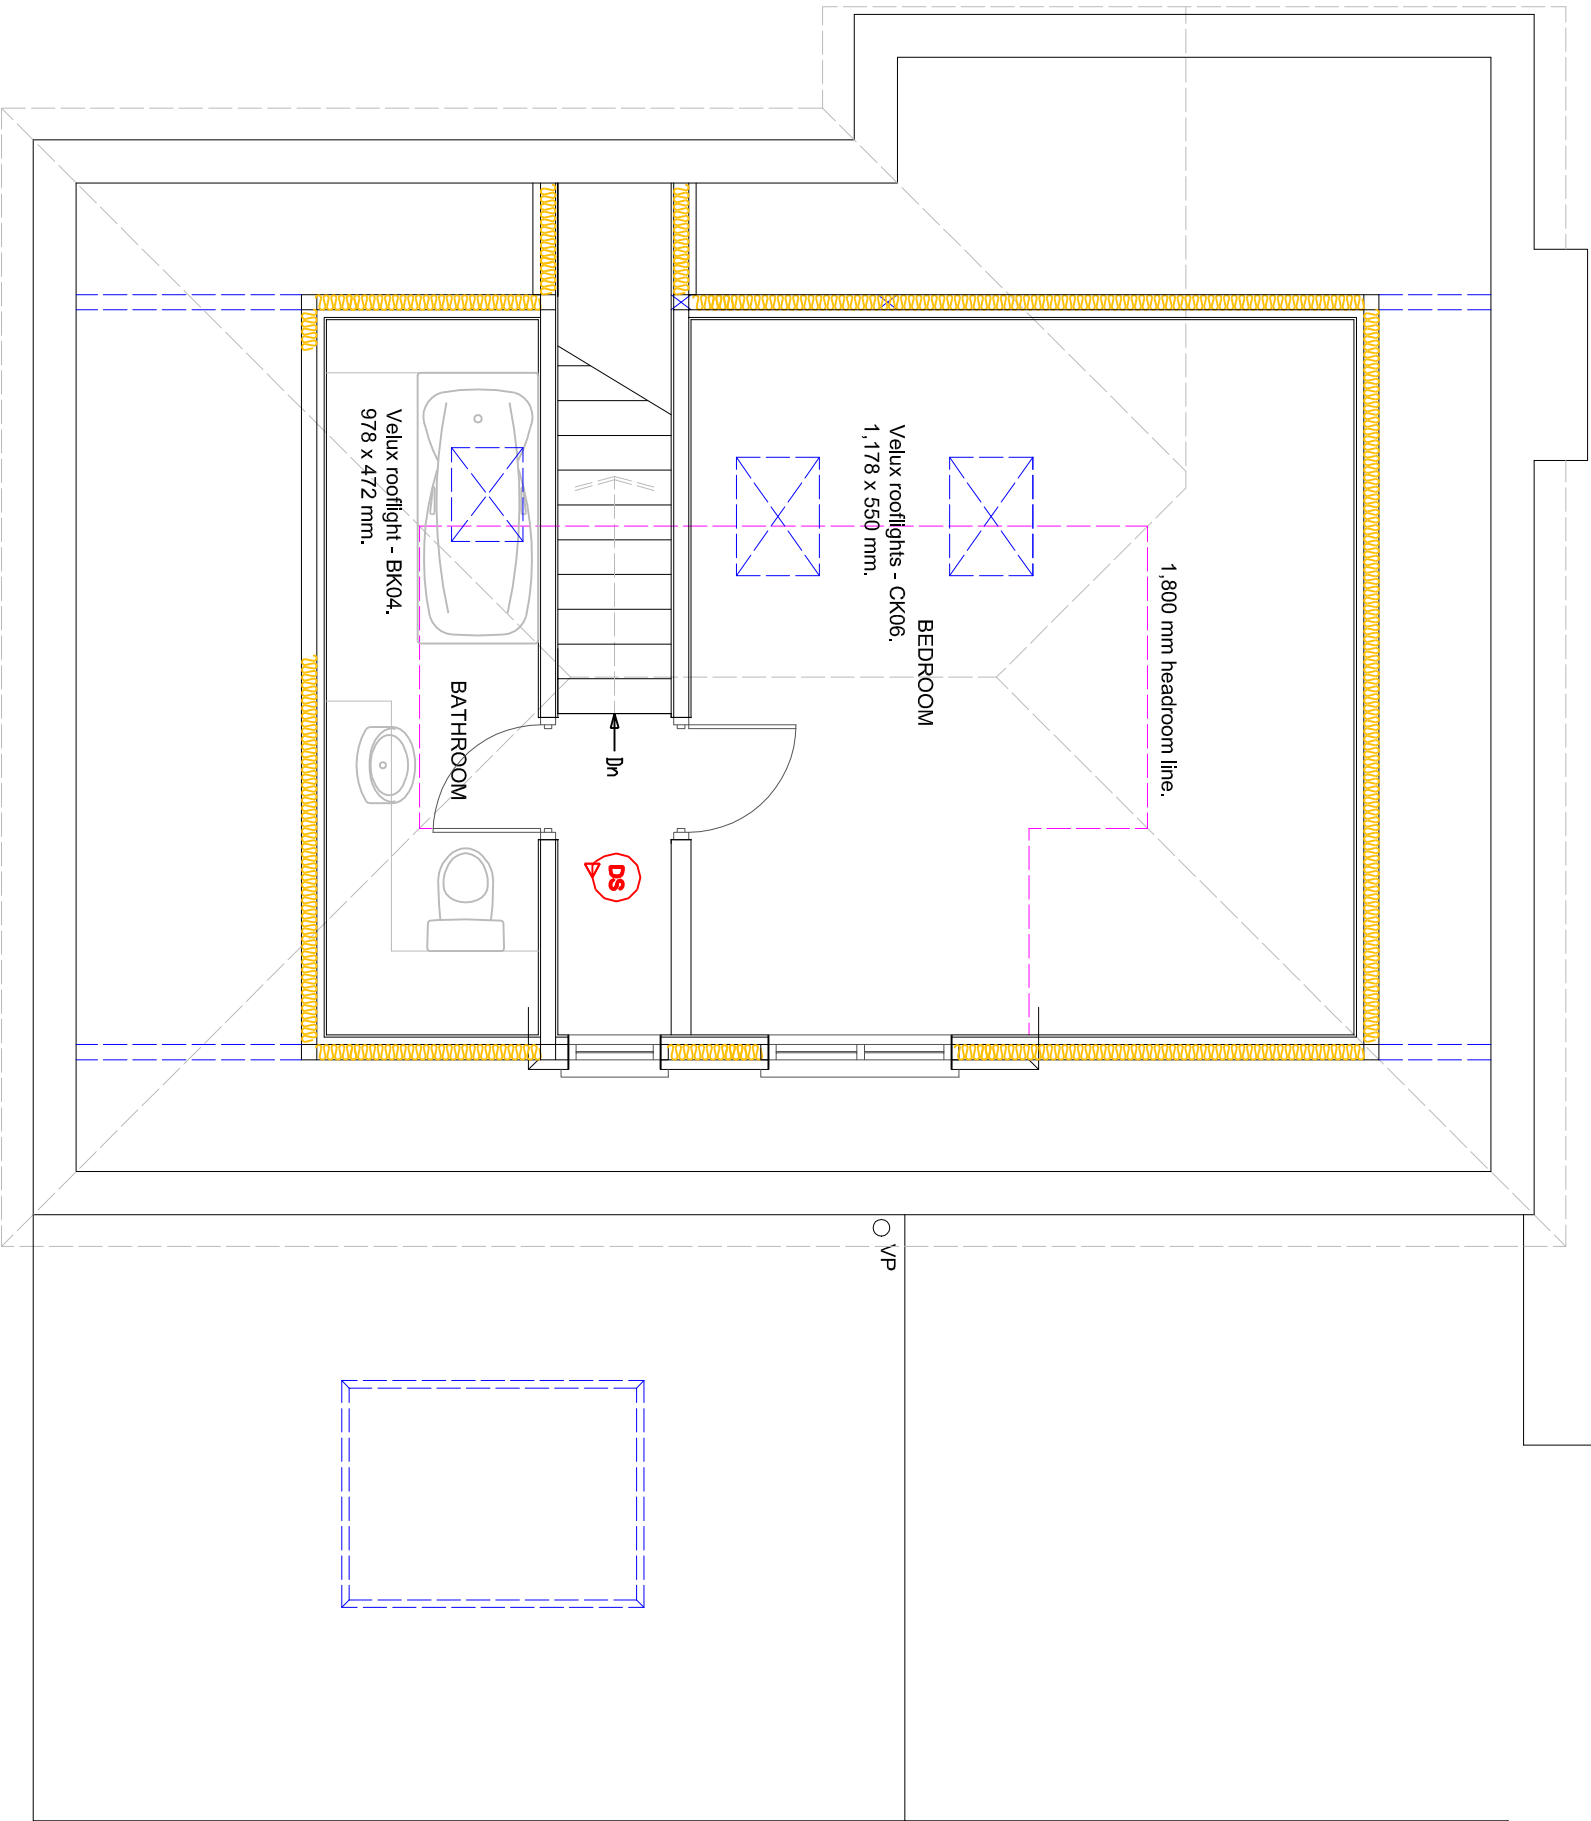