


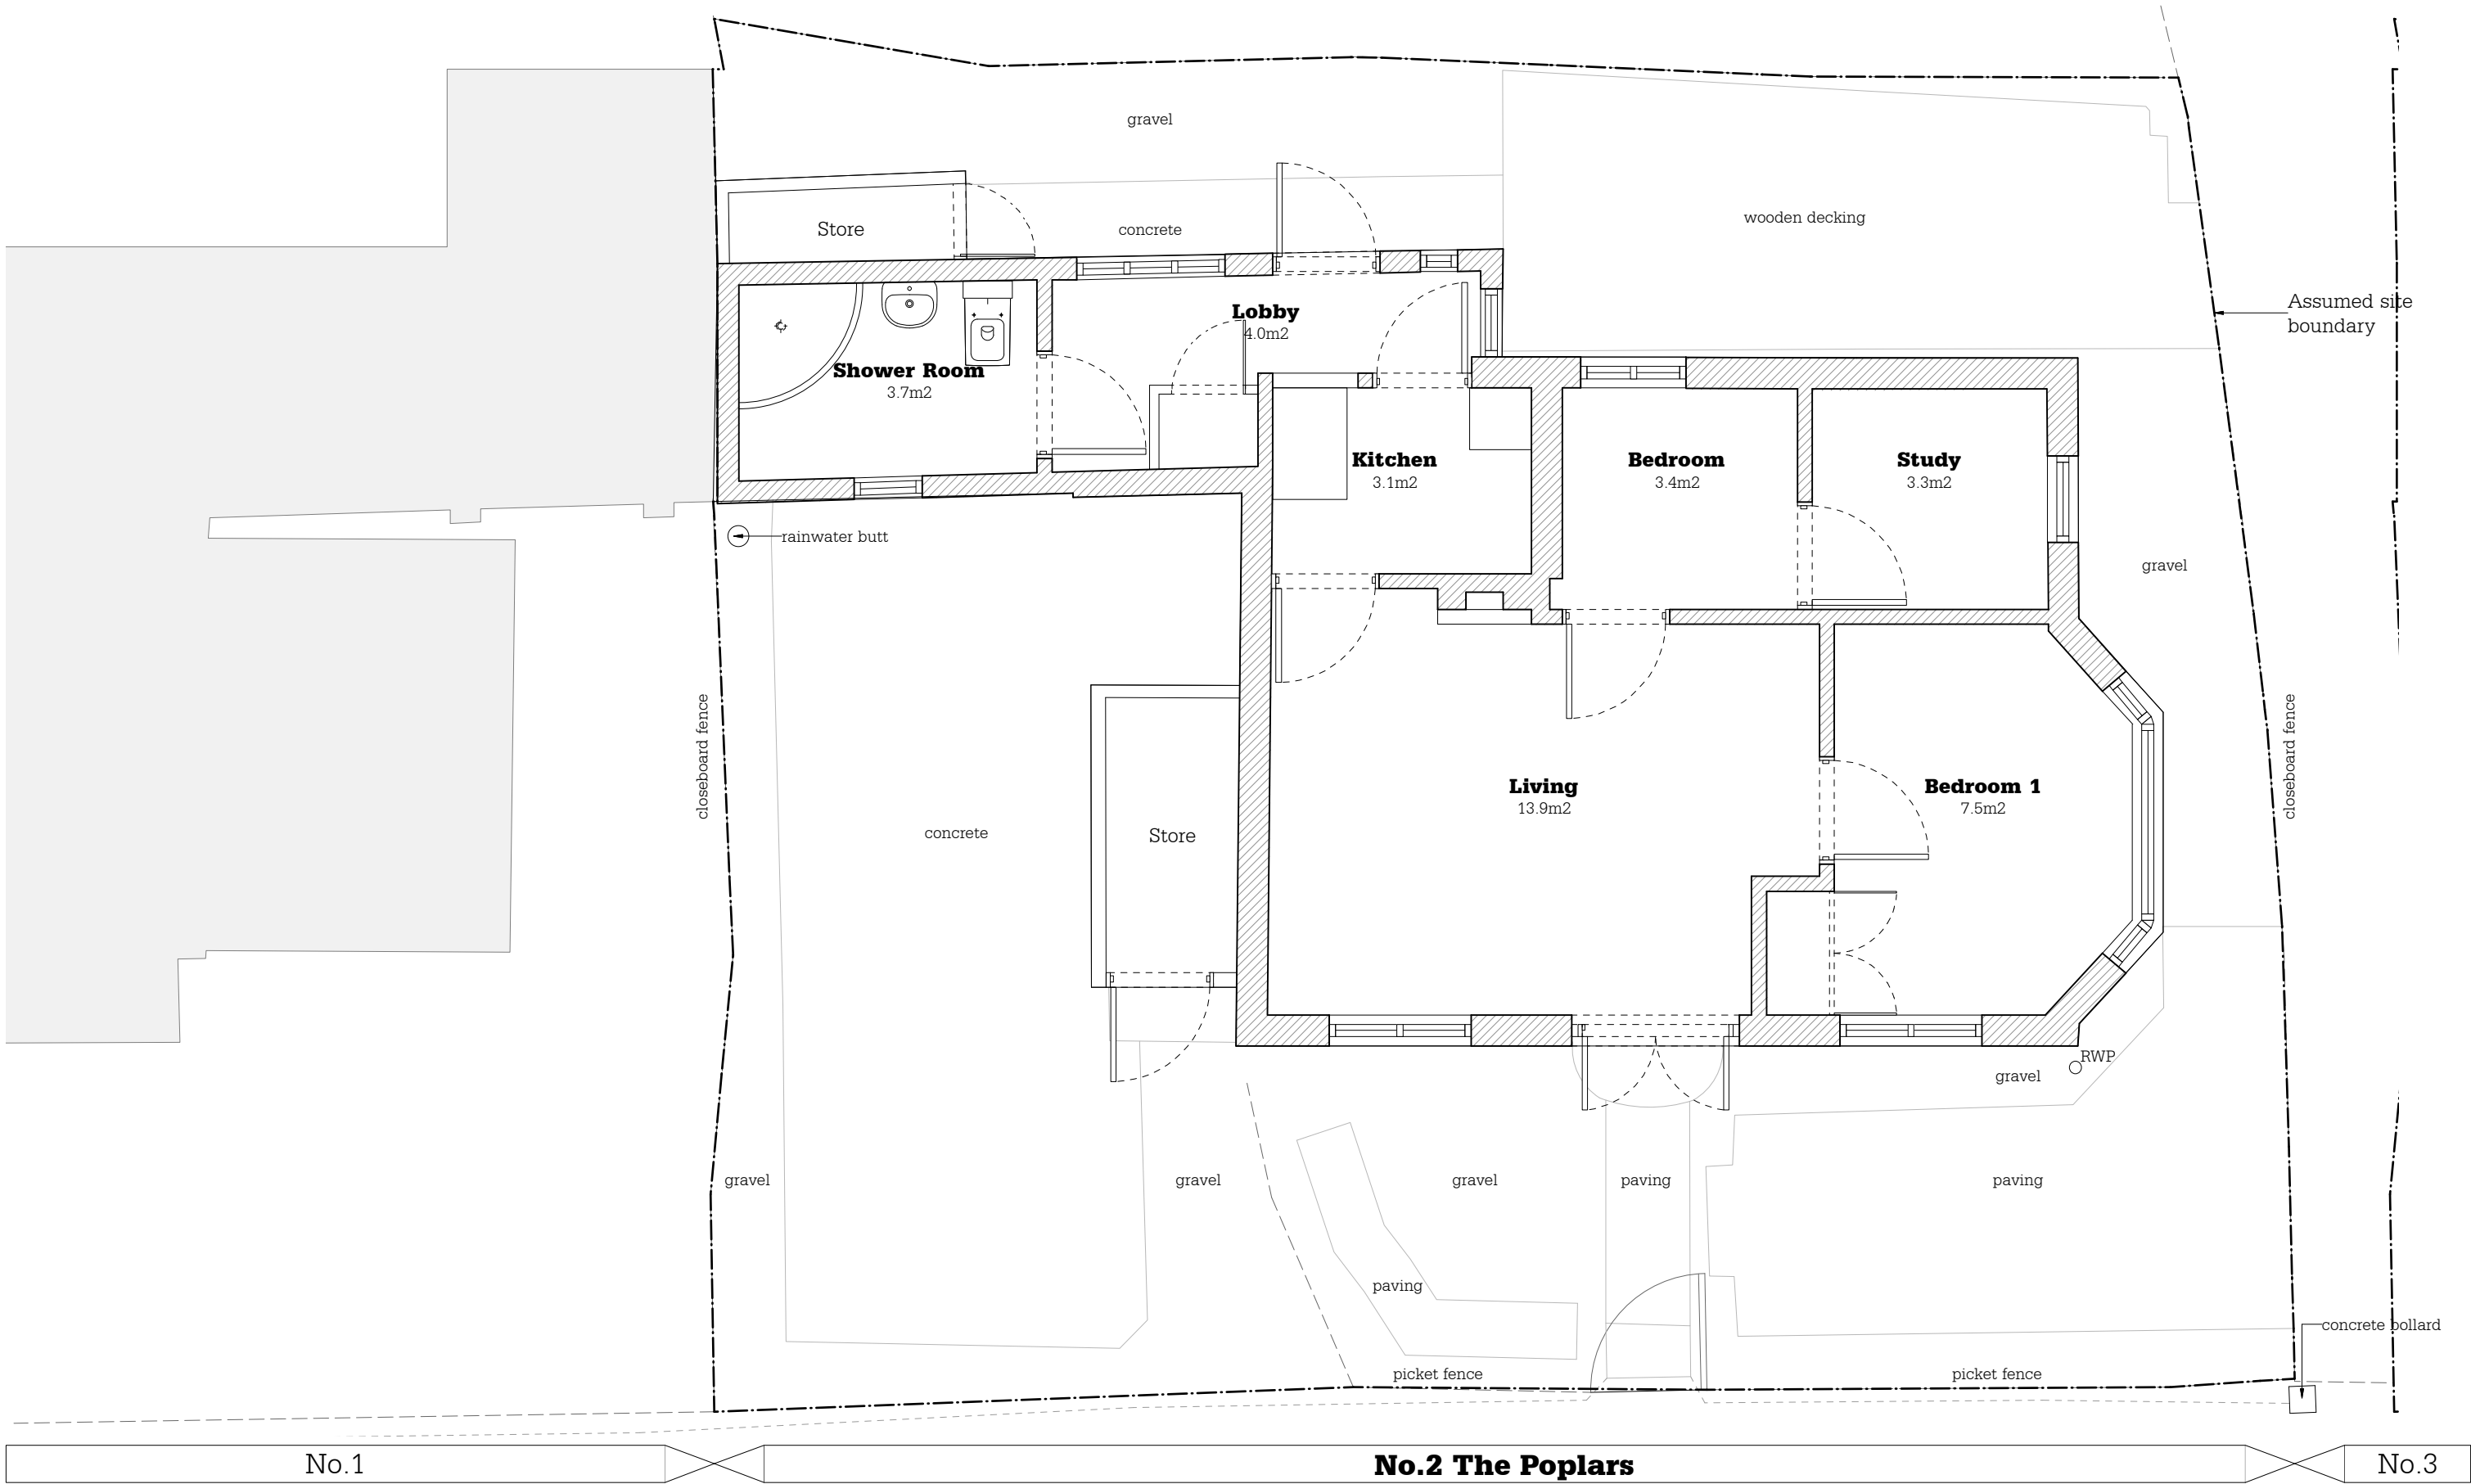

Studio Webb
ARCHITECTS LIMITED

Ednaston Park, Painters Lane, Ashbourne, DE6 3FA

FOR
G. Cooper

PROJECT NAME
No. 2 The Poplars

1
EX.00 **Existing Level 00**
1:50 @ A3


DRAWING TITLE
Existing Level 00

STATUS
INFORMATION

PROJECT NO.
21001 DRAWING NO.
EX.00

DATE
06.21 REVISION
-

REV	DATE	REVISION NOTES
-	-	-
-	-	-
-	-	-
-	-	-
-	-	-
-	-	-

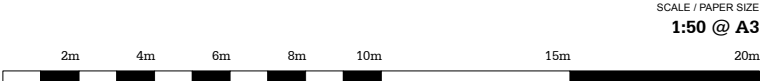

This drawing is the property of Studio Webb Architects Ltd. Copyright is reserved & this drawing is issued on the condition that it is not copied, reproduced, retained or disclosed to any unauthorised person, either wholly or in part, without our consent. Do not scale from this drawing, check all dimensions on site. If in any doubt, contact the author.

