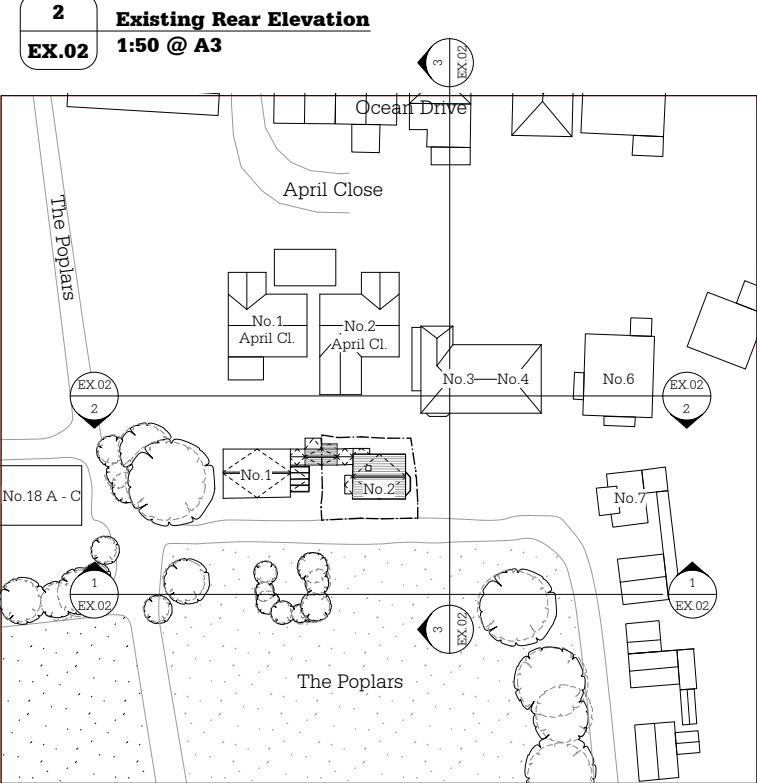
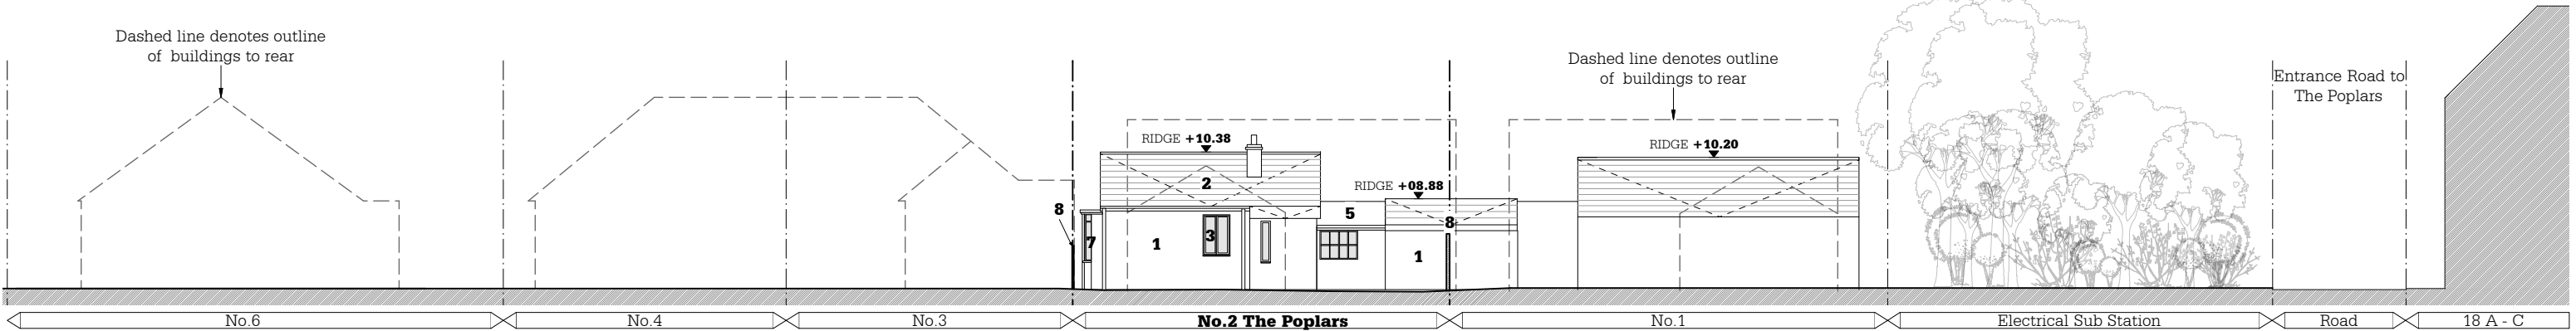
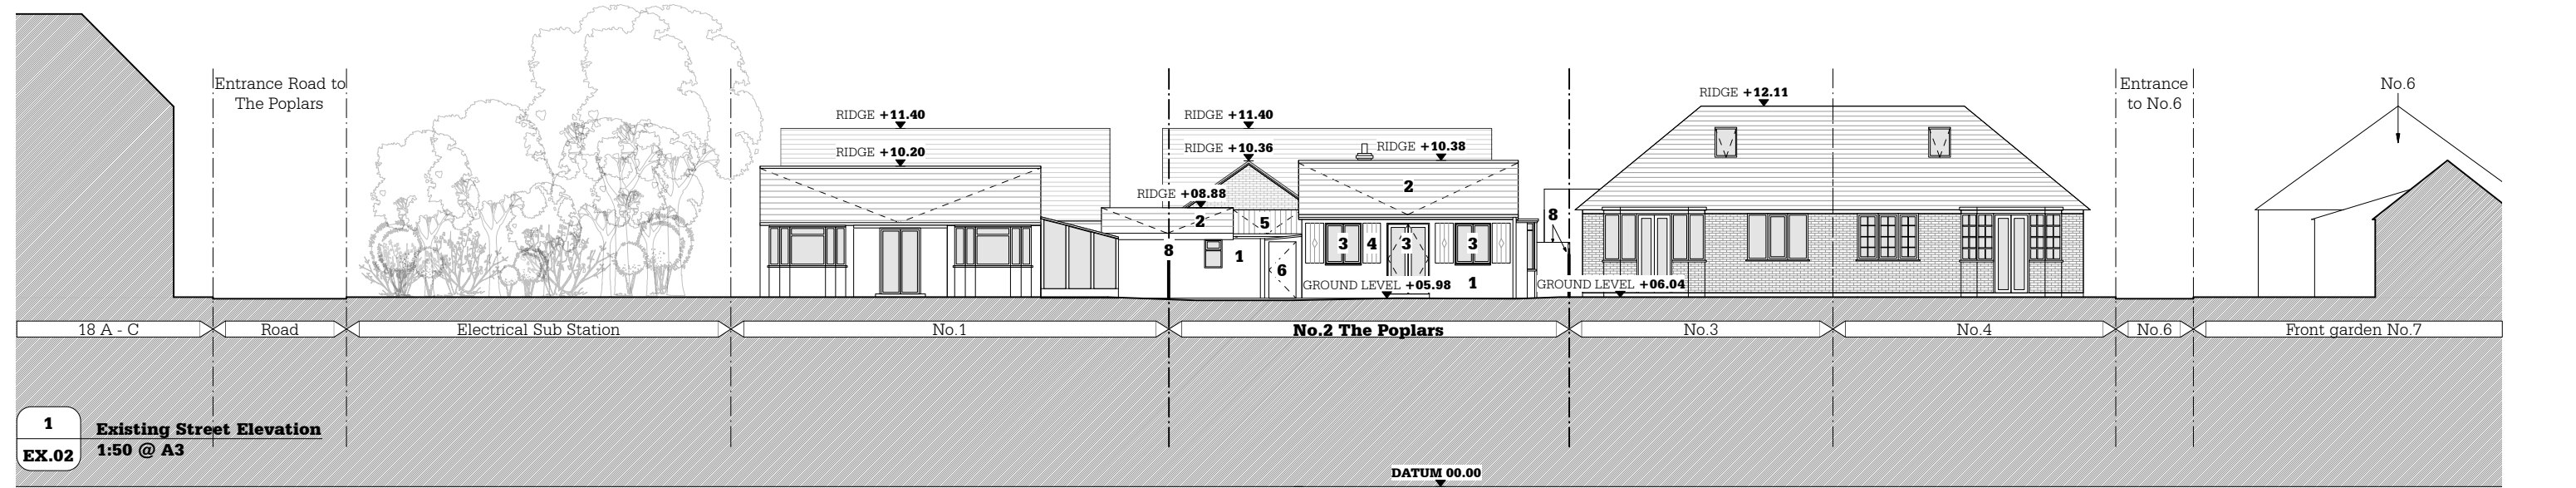


1. Painted rendered walls.
2. Clay tiled roof.
3. uPVC windows / doors.
4. Timber shutters.
5. Felt roof.
6. Timber clad outbuilding.
7. Bay window (painted timber).
8. Timber closeboard fence surrounding site (varying heights).

KEY PLAN 1:500 @ A3

Studio Webb
ARCHITECTS LIMITED

Ednaston Park, Painters Lane, Ashbourne, DE6 3FA

FOR
G. Cooper

PROJECT NAME
No. 2 The Poplars

DRAWING TITLE
Existing Contextual Elevations

STATUS
INFORMATION


PROJECT NO.
21001

DRAWING NO.
EX.02

DATE
06.21

REVISION
-

SCALE / PAPER SIZE
1:200 @ A3

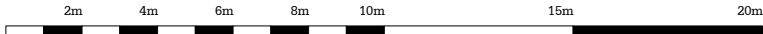

This drawing is the property of Studio Webb Architects Ltd. Copyright is reserved & this drawing is issued on the condition that it is not copied, reproduced, retained or disclosed to any unauthorised person, either wholly or in part, without our consent. Do not scale from this drawing, check all dimensions on site. If in any doubt, contact the author.



REV	DATE	REVISION NOTES
-	-	-
-	-	-
-	-	-
-	-	-
-	-	-
-	-	-