


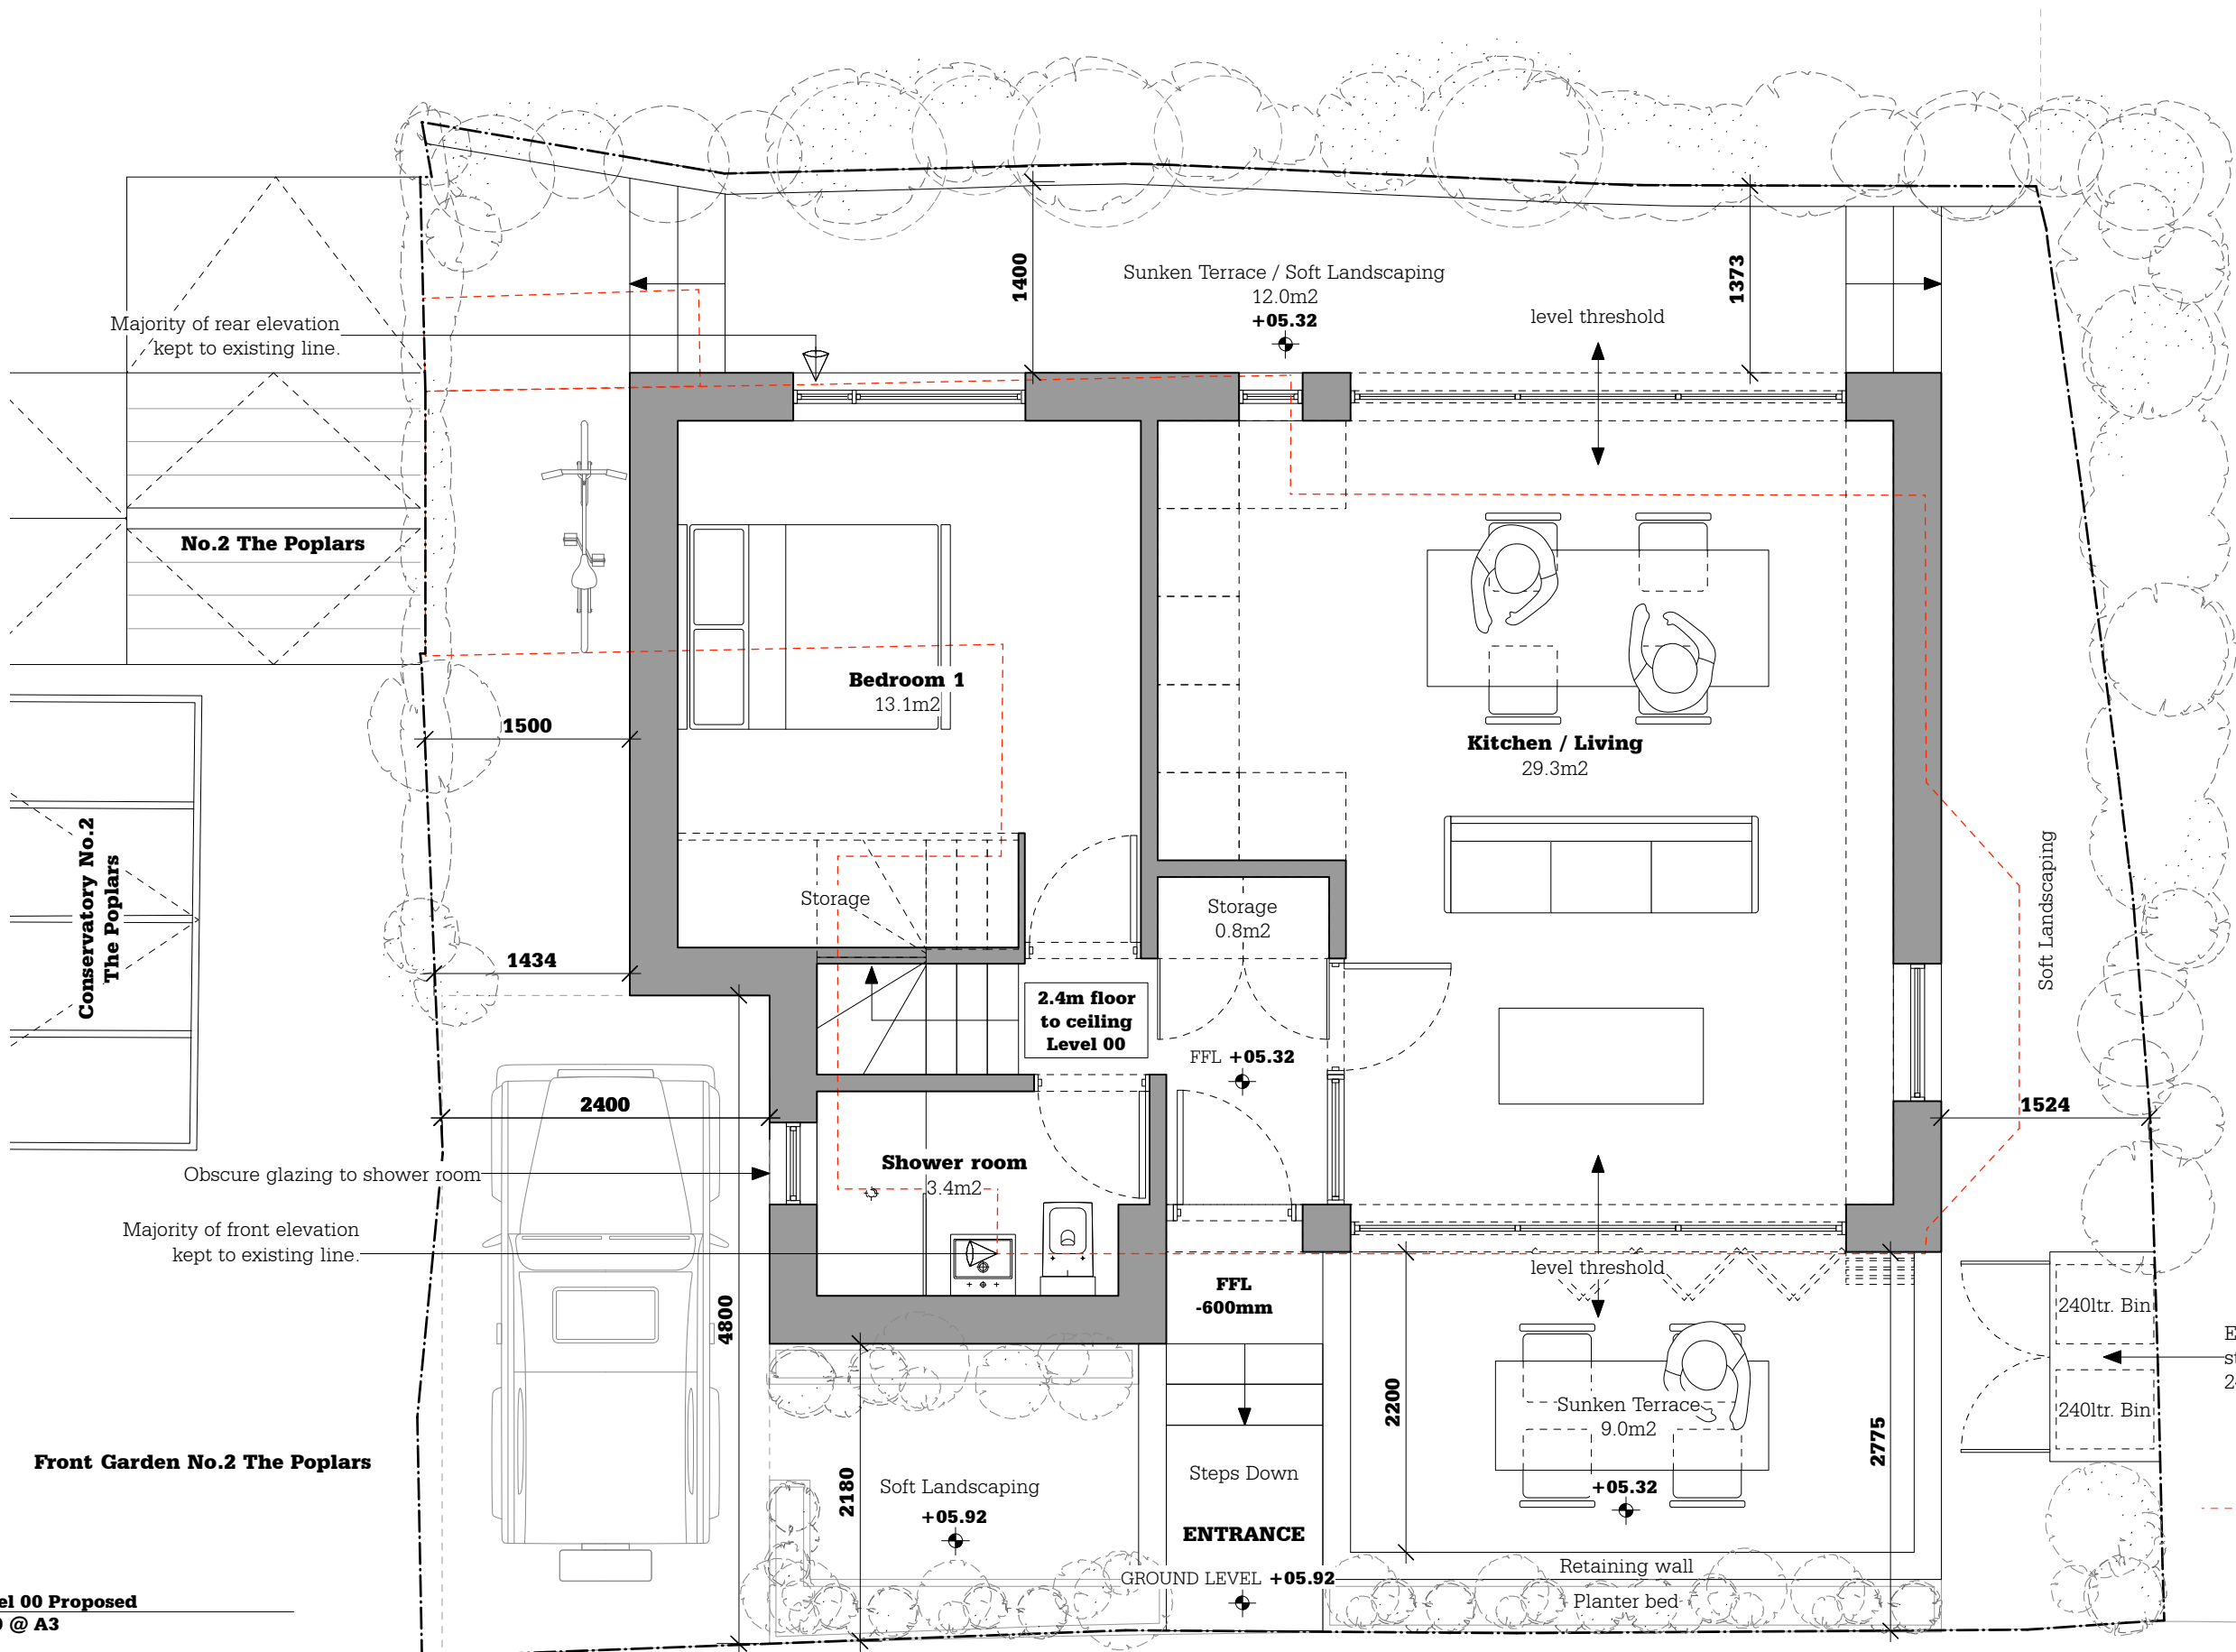

1
GA.00

Level 00 Proposed
1:50 @ A3

Studio Webb
ARCHITECTS LIMITED

Ednaston Park, Painters Lane, Ashbourne, DE6 3FA

FOR
G. Cooper

PROJECT NAME
No. 2 The Poplars

DRAWING TITLE
Level 00 Plan Proposed

STATUS
PLANNING

PROJECT NO.
21001

DATE
07.21

DRAWING NO.
GA.00

REVISION
-

SCALE / PAPER SIZE
1:50 @ A3



This drawing is the property of Studio Webb Architects Ltd. Copyright is reserved & this drawing is issued on the condition that it is not copied, reproduced, retained or disclosed to any unauthorised person, either wholly or in part, without our consent. Do not scale from this drawing, check all dimensions on site. If in any doubt, contact the author.



REV	DATE	REVISION NOTES
-	-	-
-	-	-
-	-	-
-	-	-