



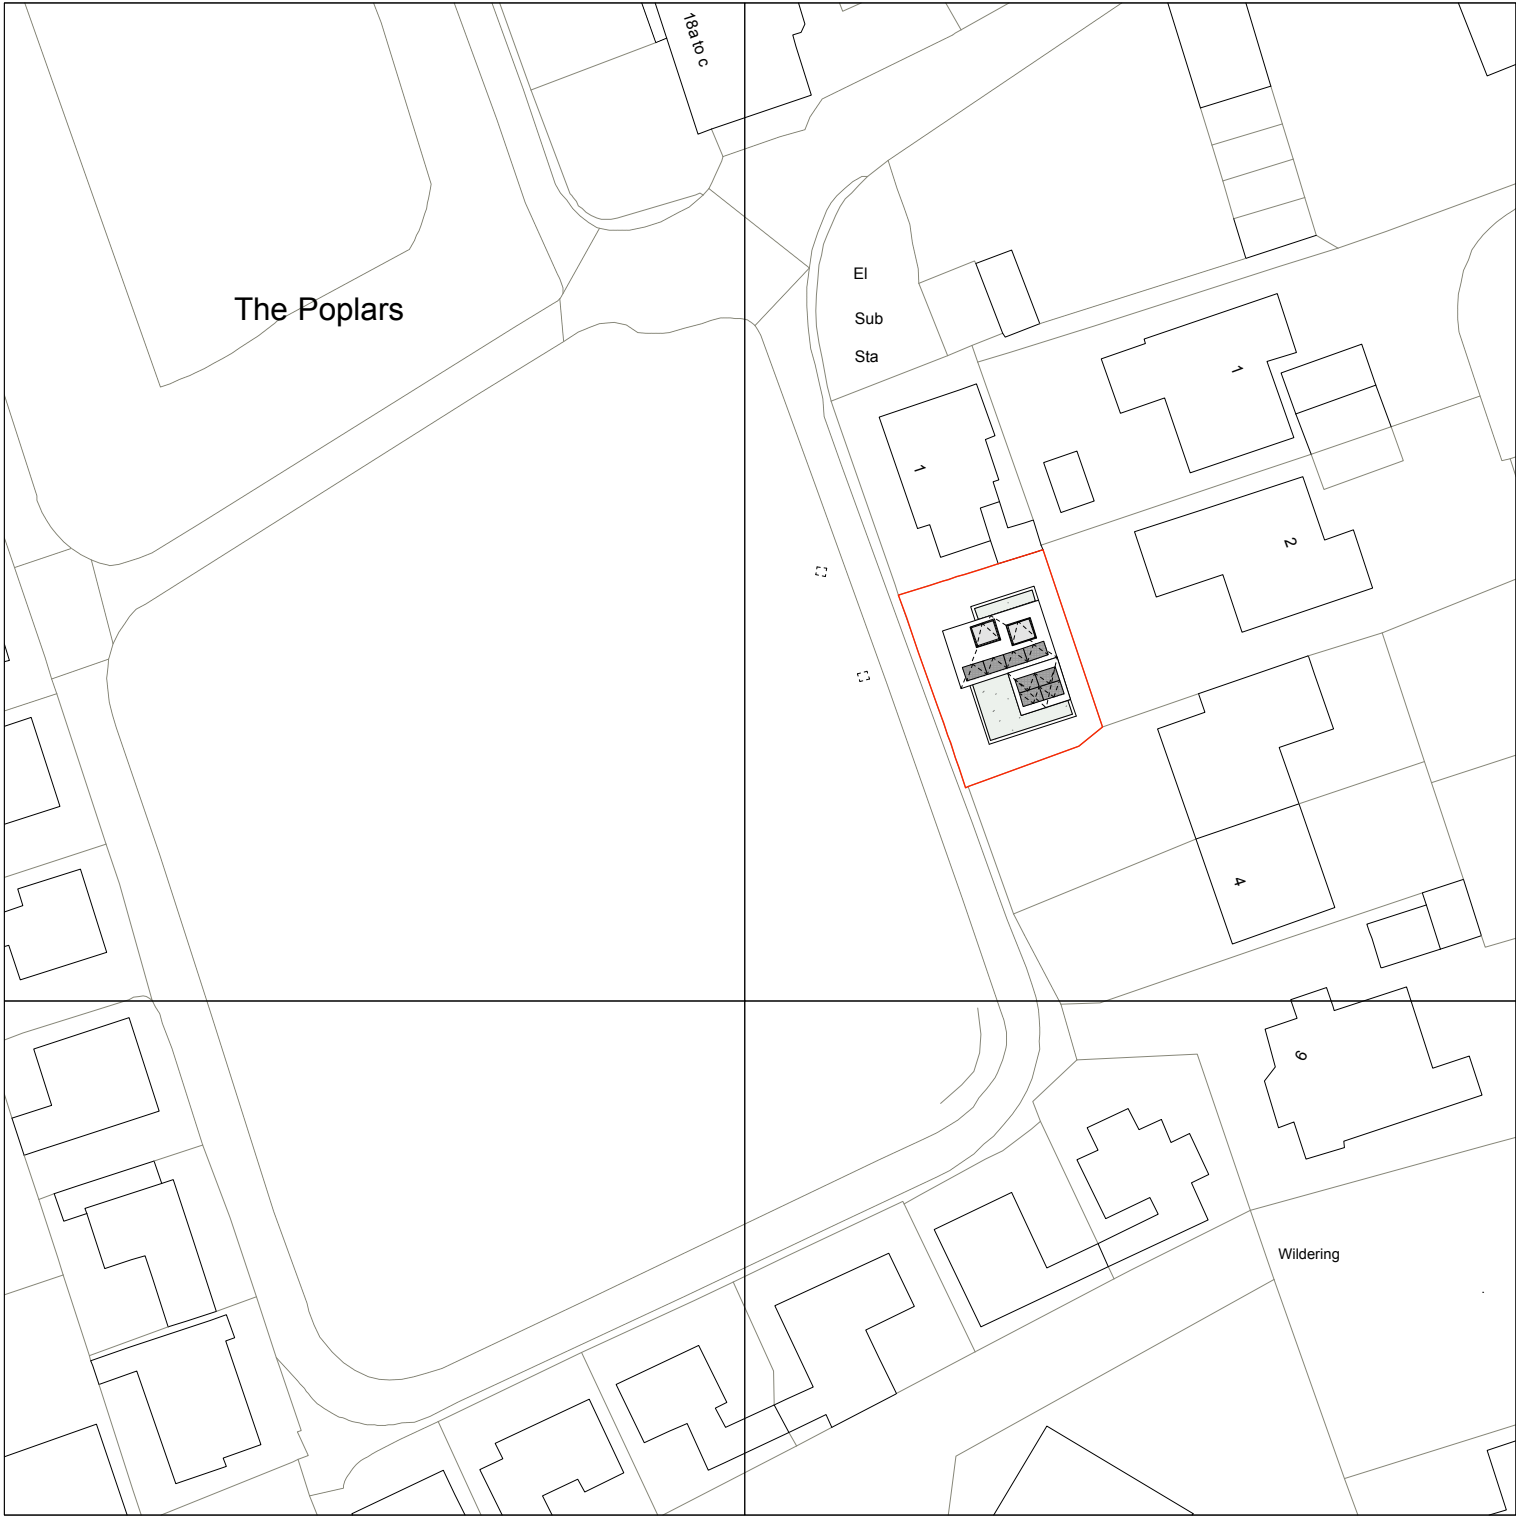

1 **Site Block Plan (Proposed)**
S.00 **1:500 @ A3**

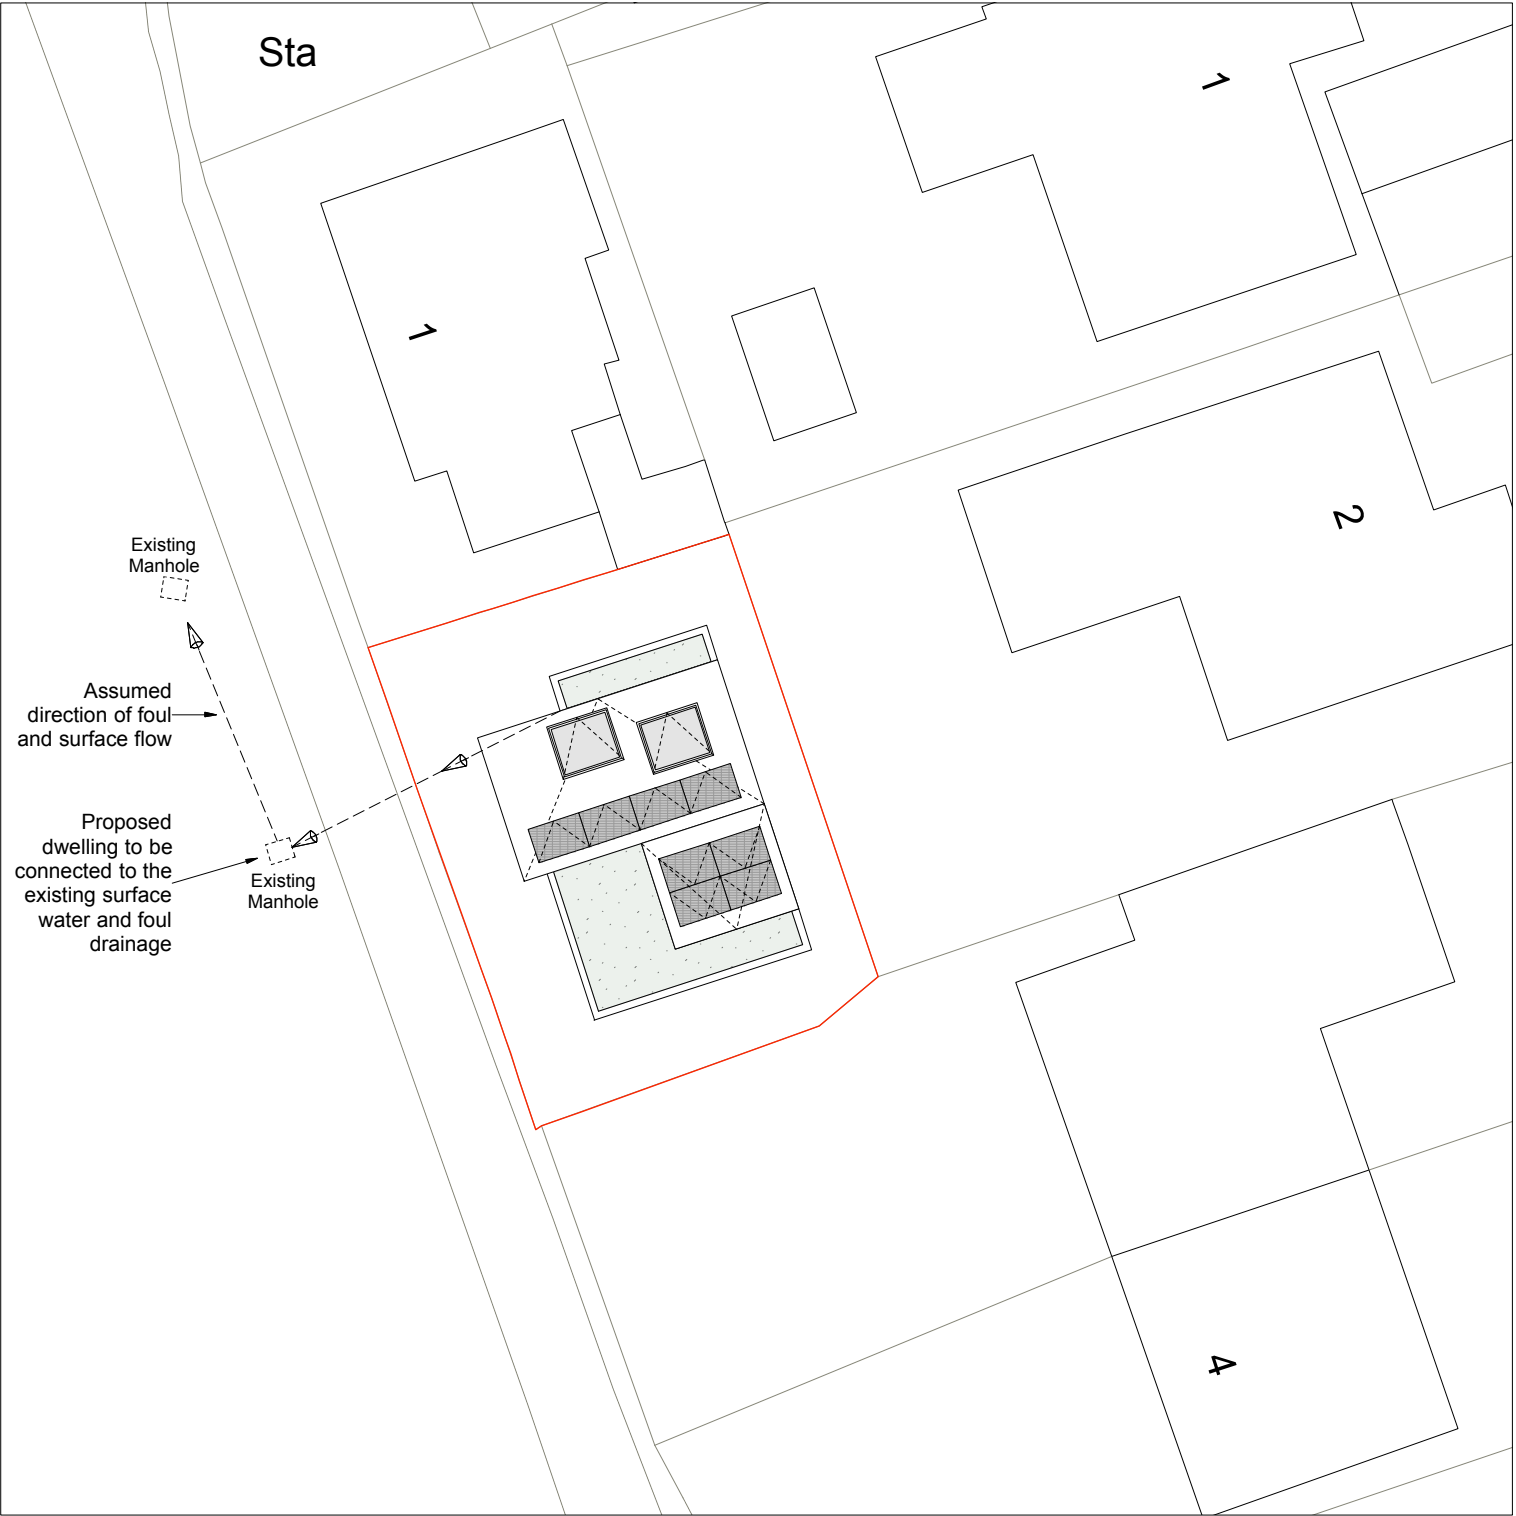

2 **Site Block Plan / Drainage (Proposed)**
S.00 **1:200 @ A3**

Denotes Site Boundary

Studio Webb
ARCHITECTS LIMITED

Ednaston Park, Painters Lane, Ashbourne, DE6 3FA

FOR
G. Cooper


PROJECT NAME
No. 2 The Poplars

E : info@studio-webb.co.uk
A : 01929 506000
W : www.studio-webb.co.uk

1:500



SCALE / PAPER SIZE
1:500 / 1:200 @ A3

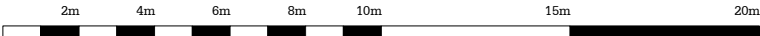

This drawing is the property of Studio Webb Architects Ltd. Copyright is reserved & this drawing is issued on the condition that it is not copied, reproduced, retained or disclosed to any unauthorised person, either wholly or in part, without our consent. Do not scale from this drawing, check all dimensions on site. If in any doubt, contact the author.



REV	DATE	REVISION NOTES
-	-	-
-	-	-
-	-	-
-	-	-
-	-	-

DRAWING TITLE
Block Plan Proposed

STATUS
PLANNING

PROJECT NO.
21001

DATE
07.21

DRAWING NO.
S.01

REVISION
-