
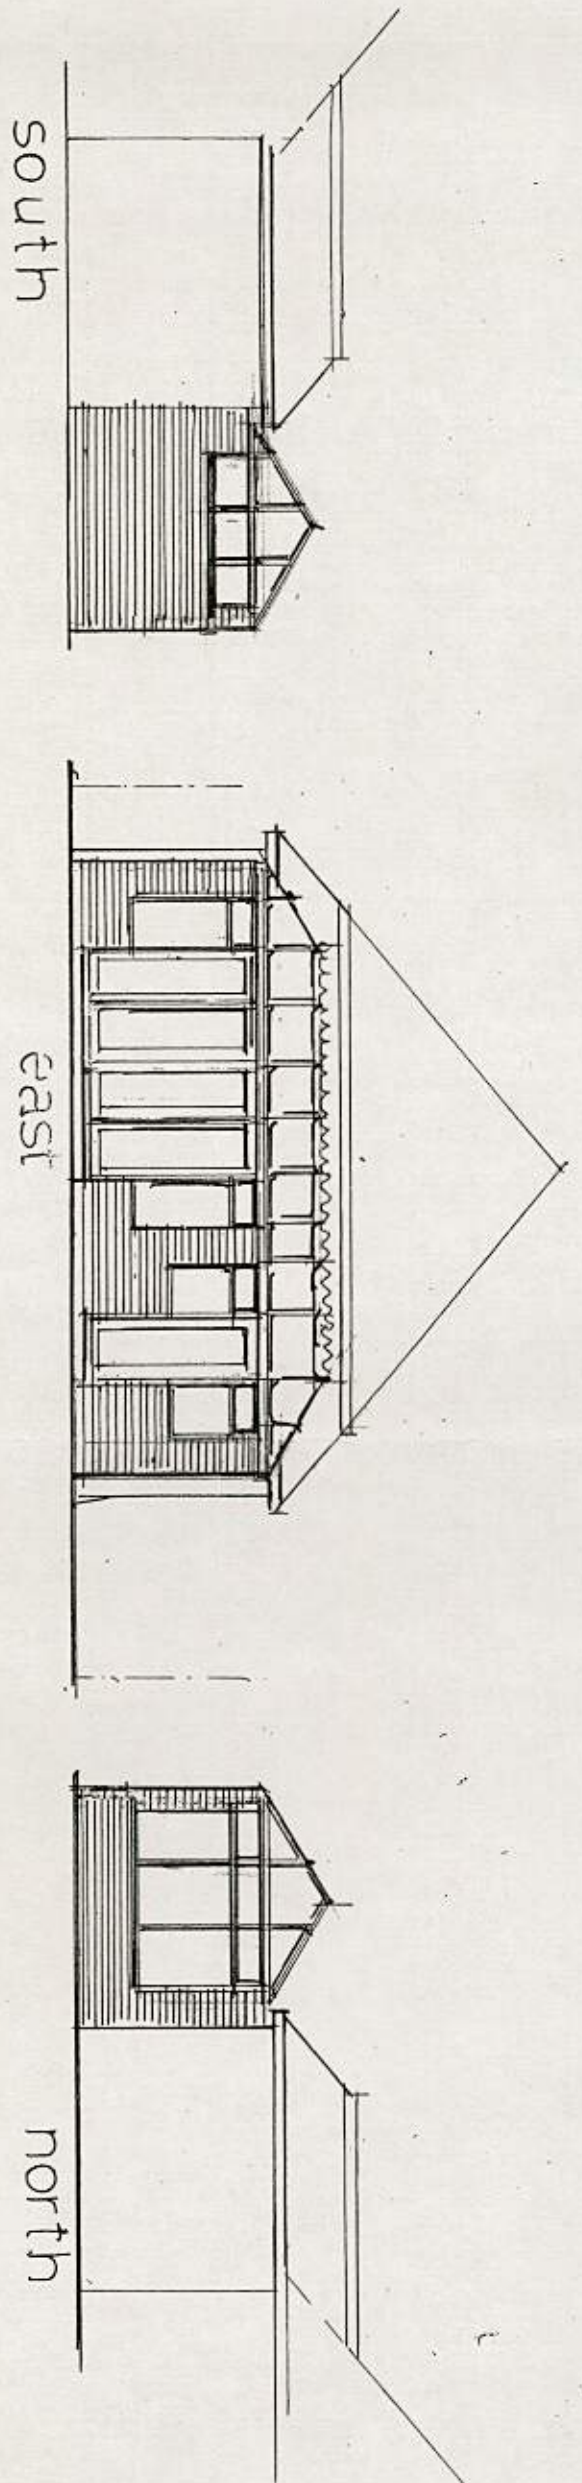


2.500

3.000

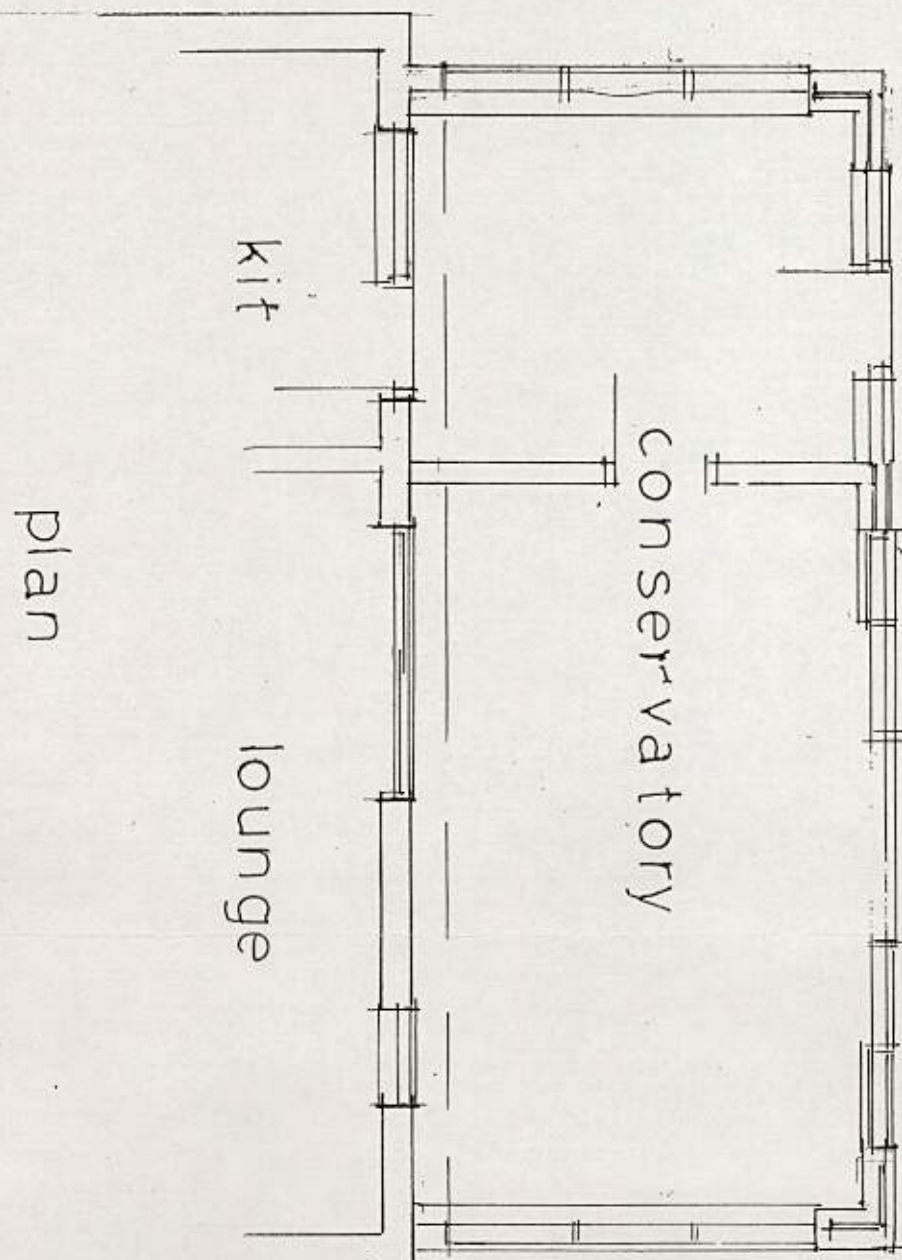

plan

Roof Kingston Double
glazed upvc.
Framing
white upvc
Brickwork existing
To match existing

proposed conservatory
6, HIGHDOWN WAY,
FERRING.

for Mr & Mrs D. Mason
Scales 11/00 & 11/50
Date September 2012
R.V. Roberts
Working 506050
Per Messrs DAC Conservatories
Augmenting

plan no. 4593/2