

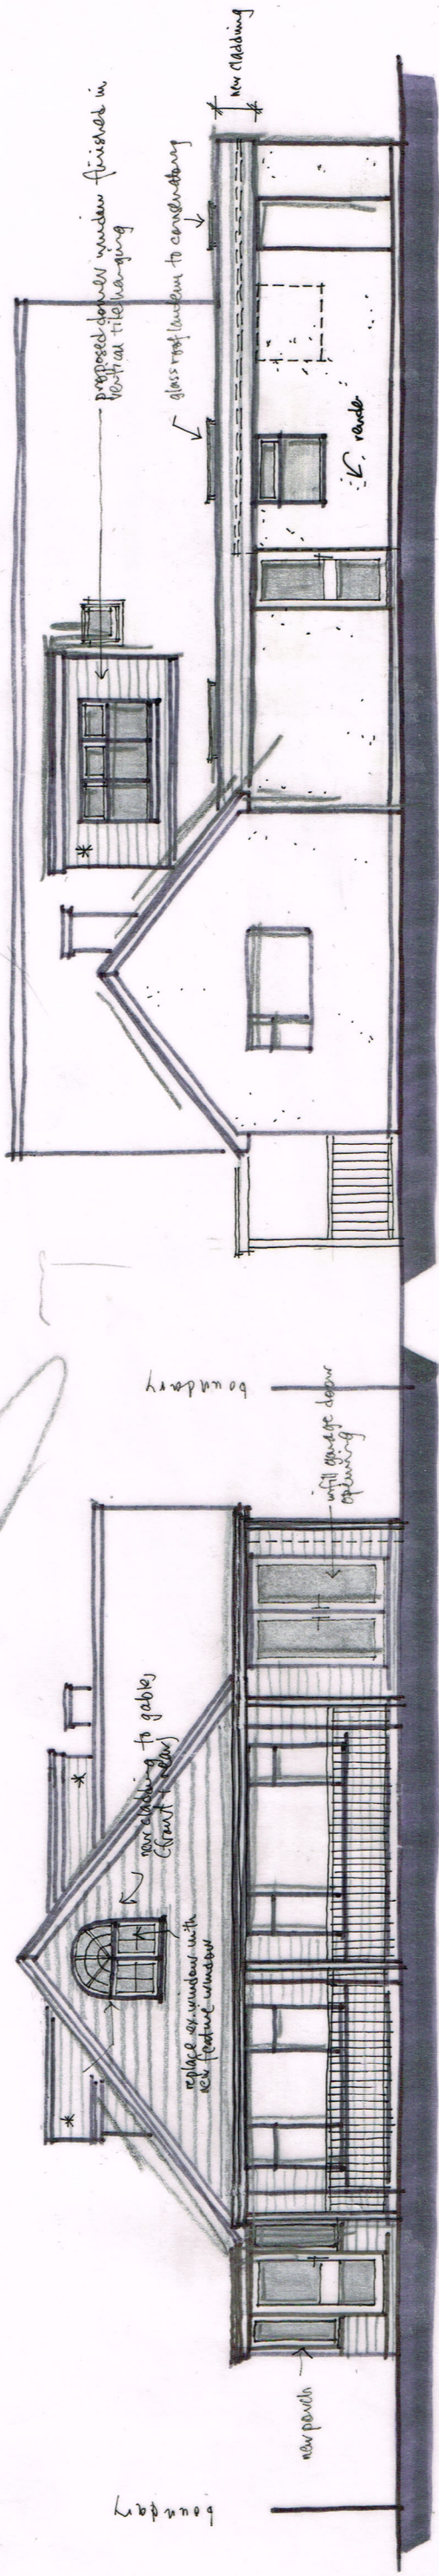


\* Side dormer windows to be raised out under Permitted Development.  
Note - windows to be obscure glass + fixed shut up to 1.1m above FFL.

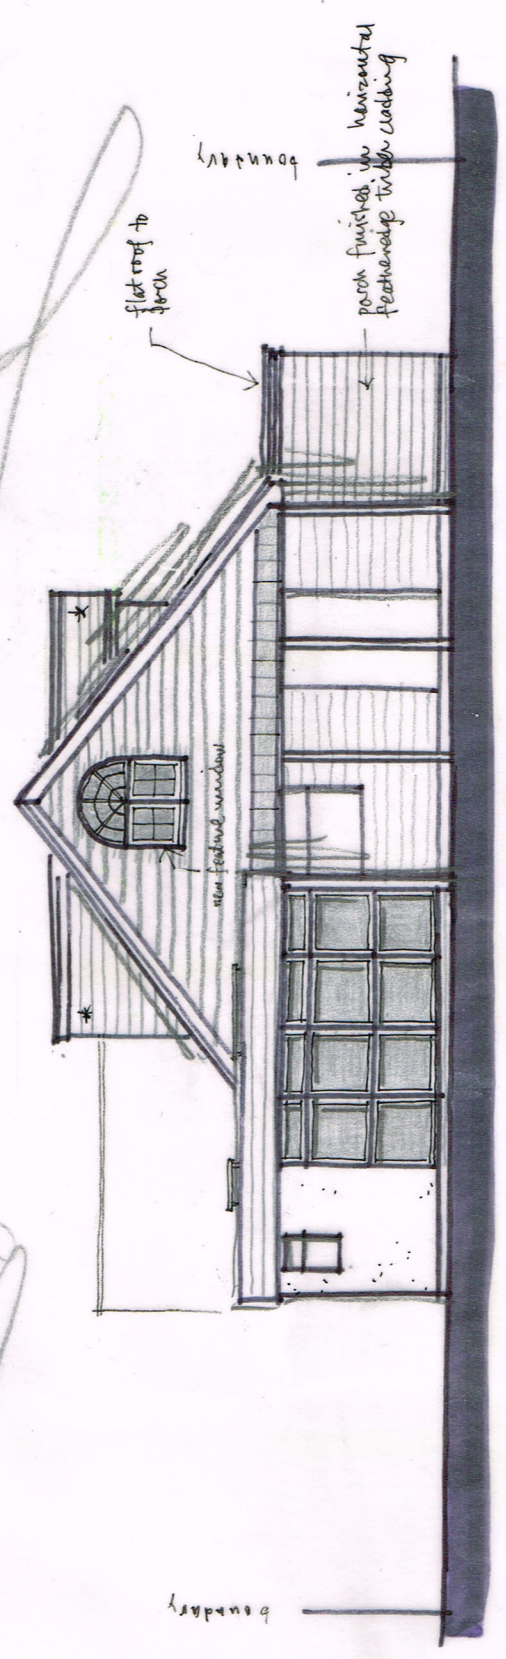


FRONT ELEVATION 1:100 @ A3

SIDE

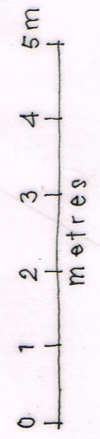


REAR

CONFIRMATION OF EXTERNAL WALL FINISHES  
Front an great (G/F & 1st floor gables)  
Side (G/F)  
New porch  
- timber featheredge cladding painted white  
- render painted white  
- timber cladding painted white

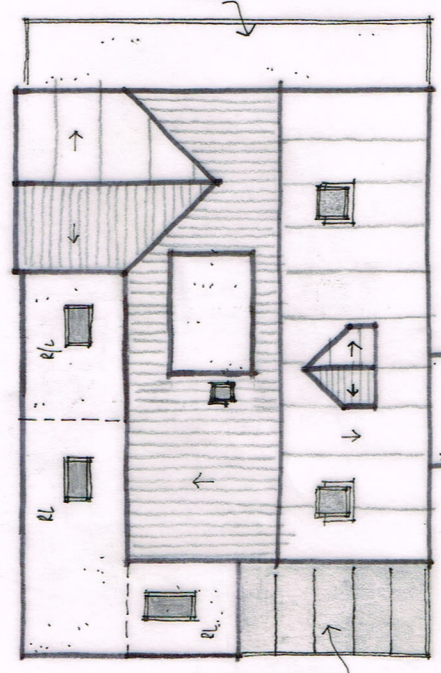

ROOF PLAN 1:200

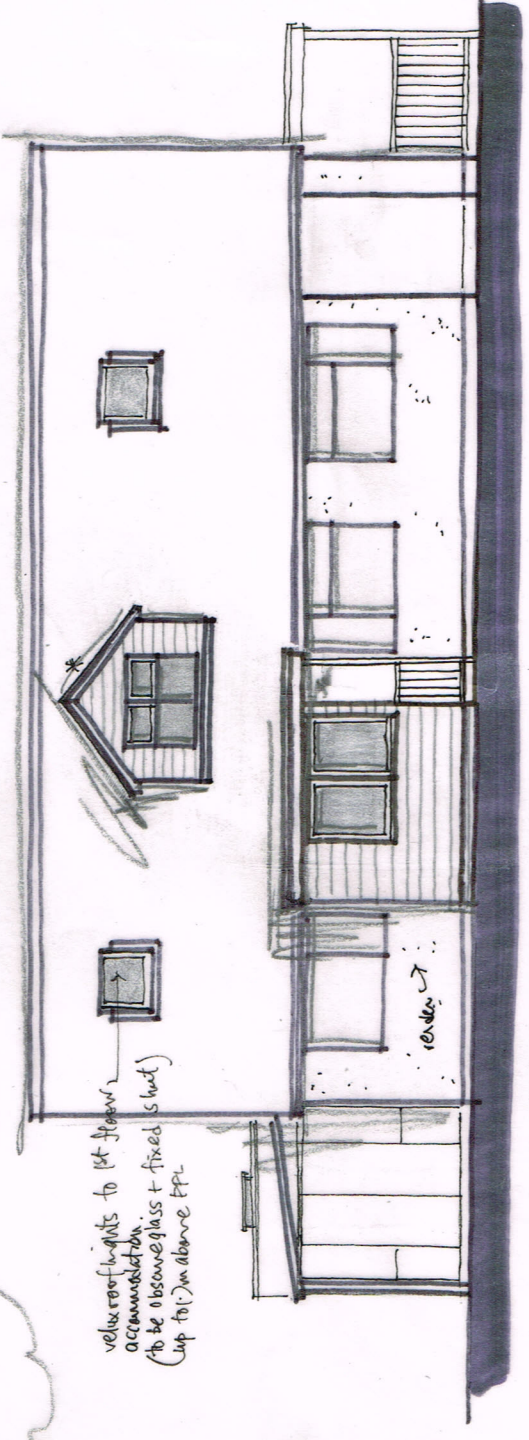

SIDE

- E - confirmation of external finishes 7/8/15
- D - cladding shown to front + rear gable end walls 12/3/15
- C - minor amendment to front porch, kitchen door added to side (e) elevation 9/3/15
- B - external wall added behind garage 16/1/16
- Revisions A - front covered veranda reinstated, angled feature windows added 16/4/14