

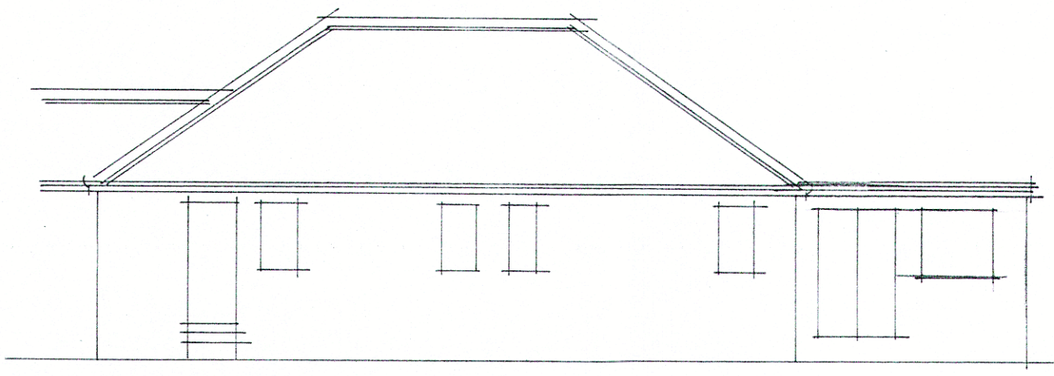



South 1:100
Existing

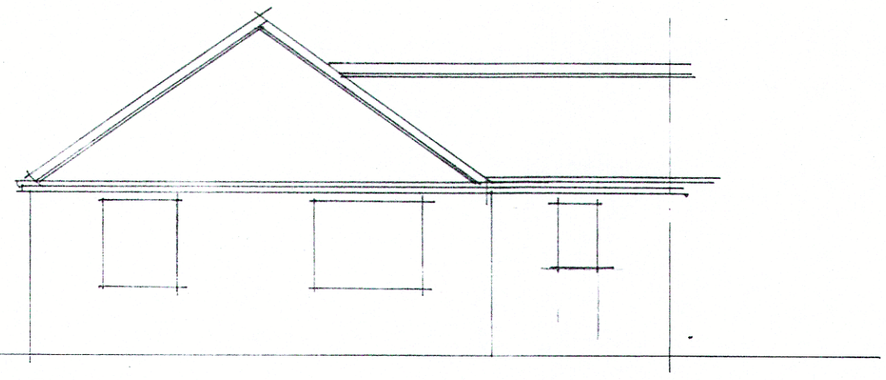


East

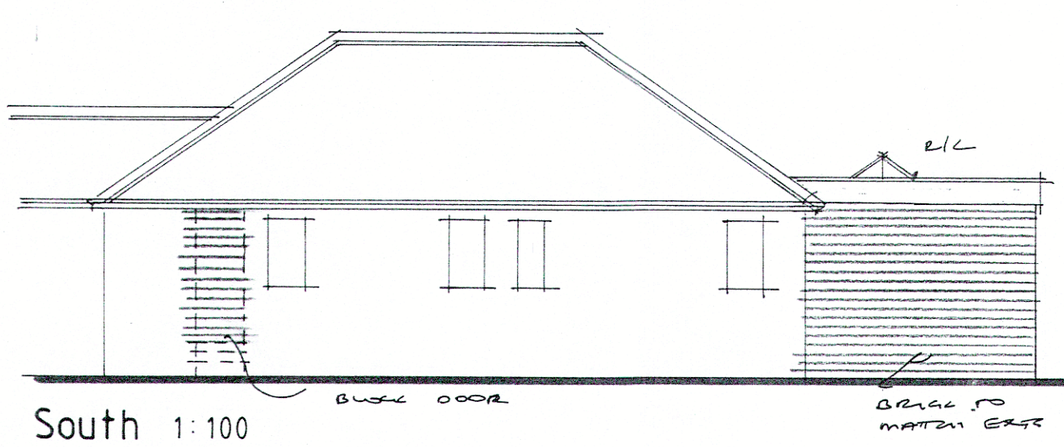


South 1:100
Proposed

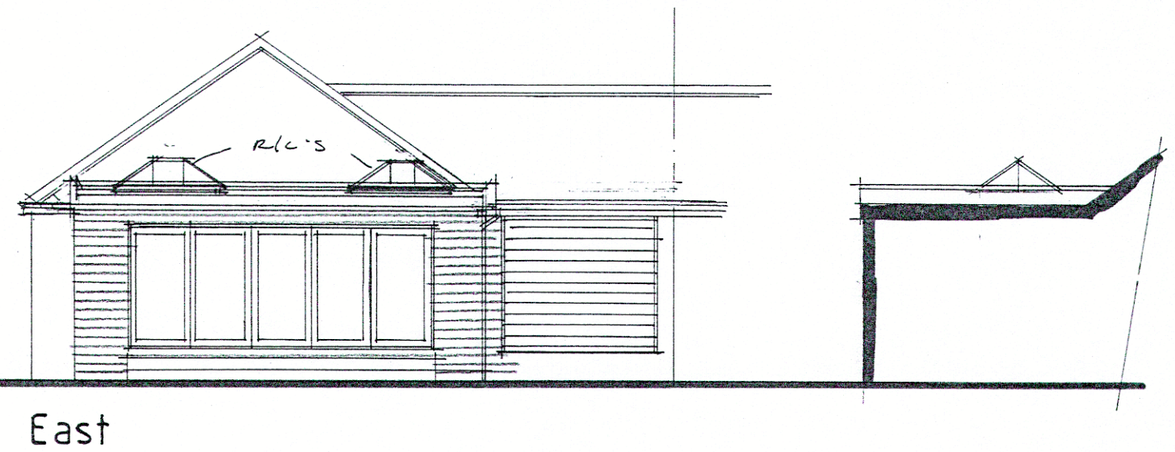


East

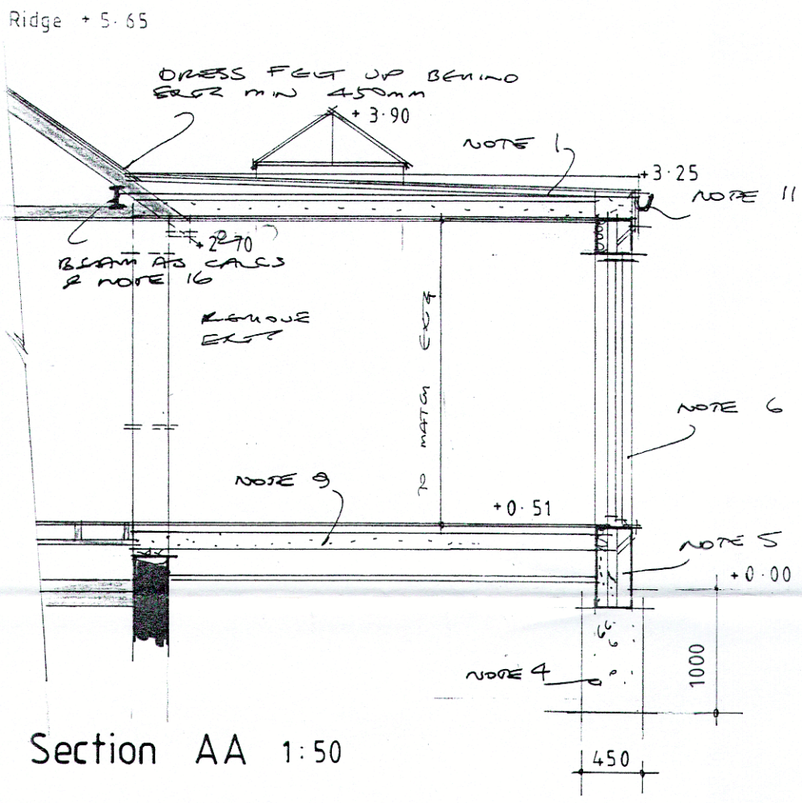

Section AA 1:50

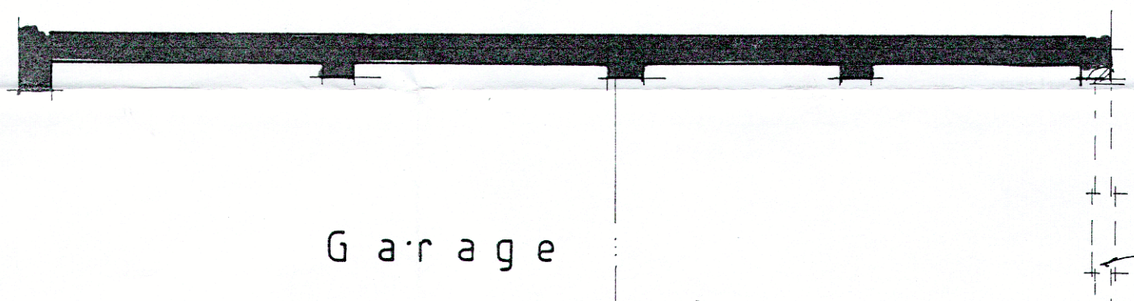

Garage

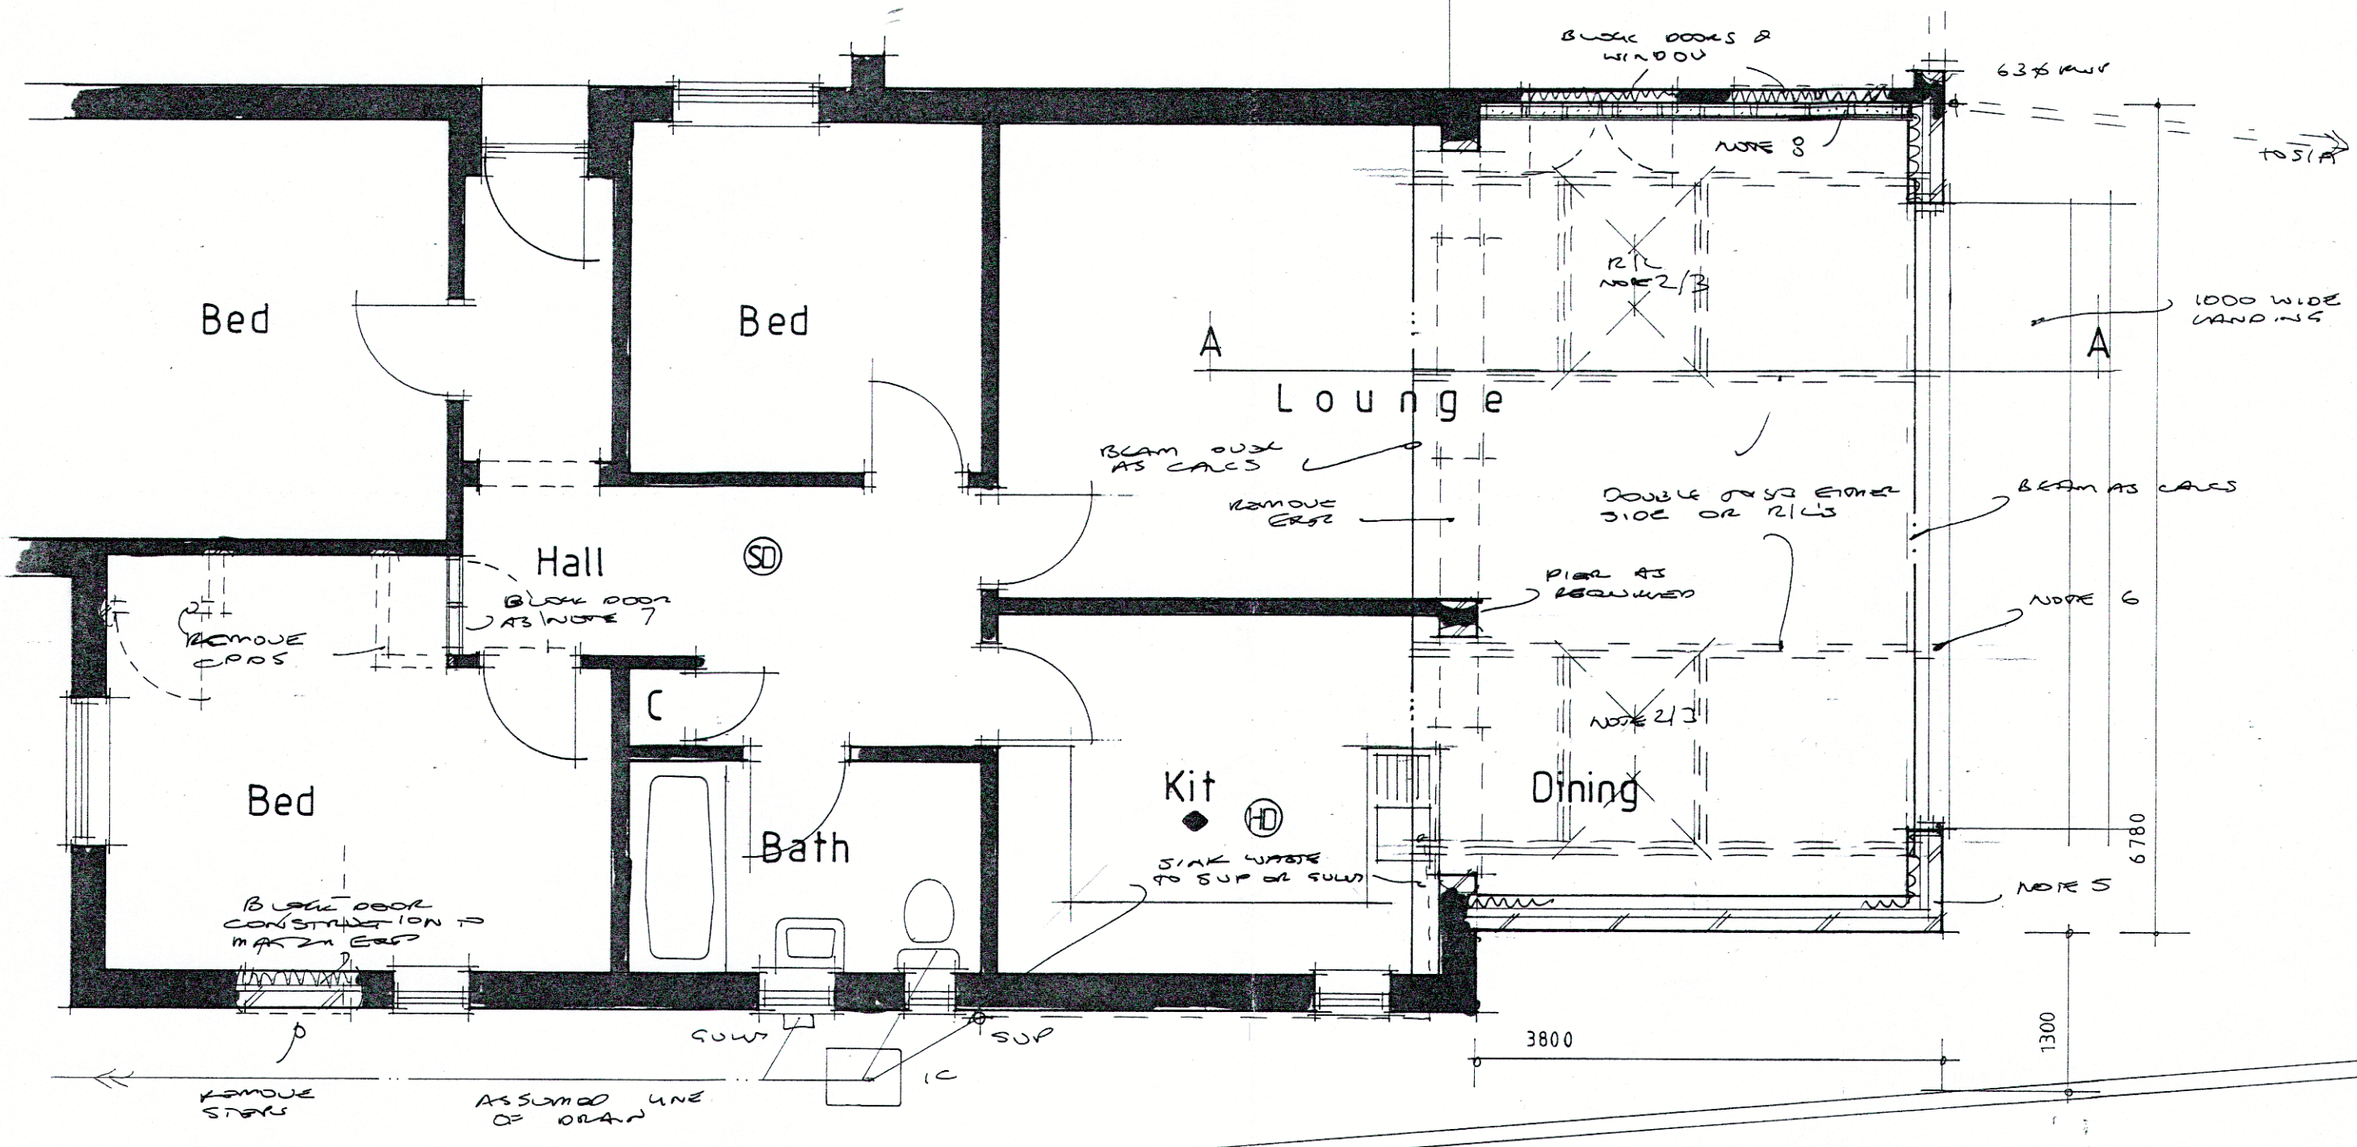

Plan 1:50

AJ SALTER & SON
Architectural Technicians
and Surveyors
50 WINDSOR ROAD, WORTHING,
WEST SUSSEX, BN11 2LY
Tel/Fax: (01903 209496)
E-mail: ajsalterandson@hotmail.com

C			
B			
A			
Client	K.Manning Esq.		
Address	84 Langbury Lane : Ferring		
Drawing	EXTENSION AND ALTERATIONS		No. 5617 : 1
Scale	1:50 1:100	Drawn BB	Date Aug '17

ARUN DISTRICT COUNCIL FG/131/17/HH