




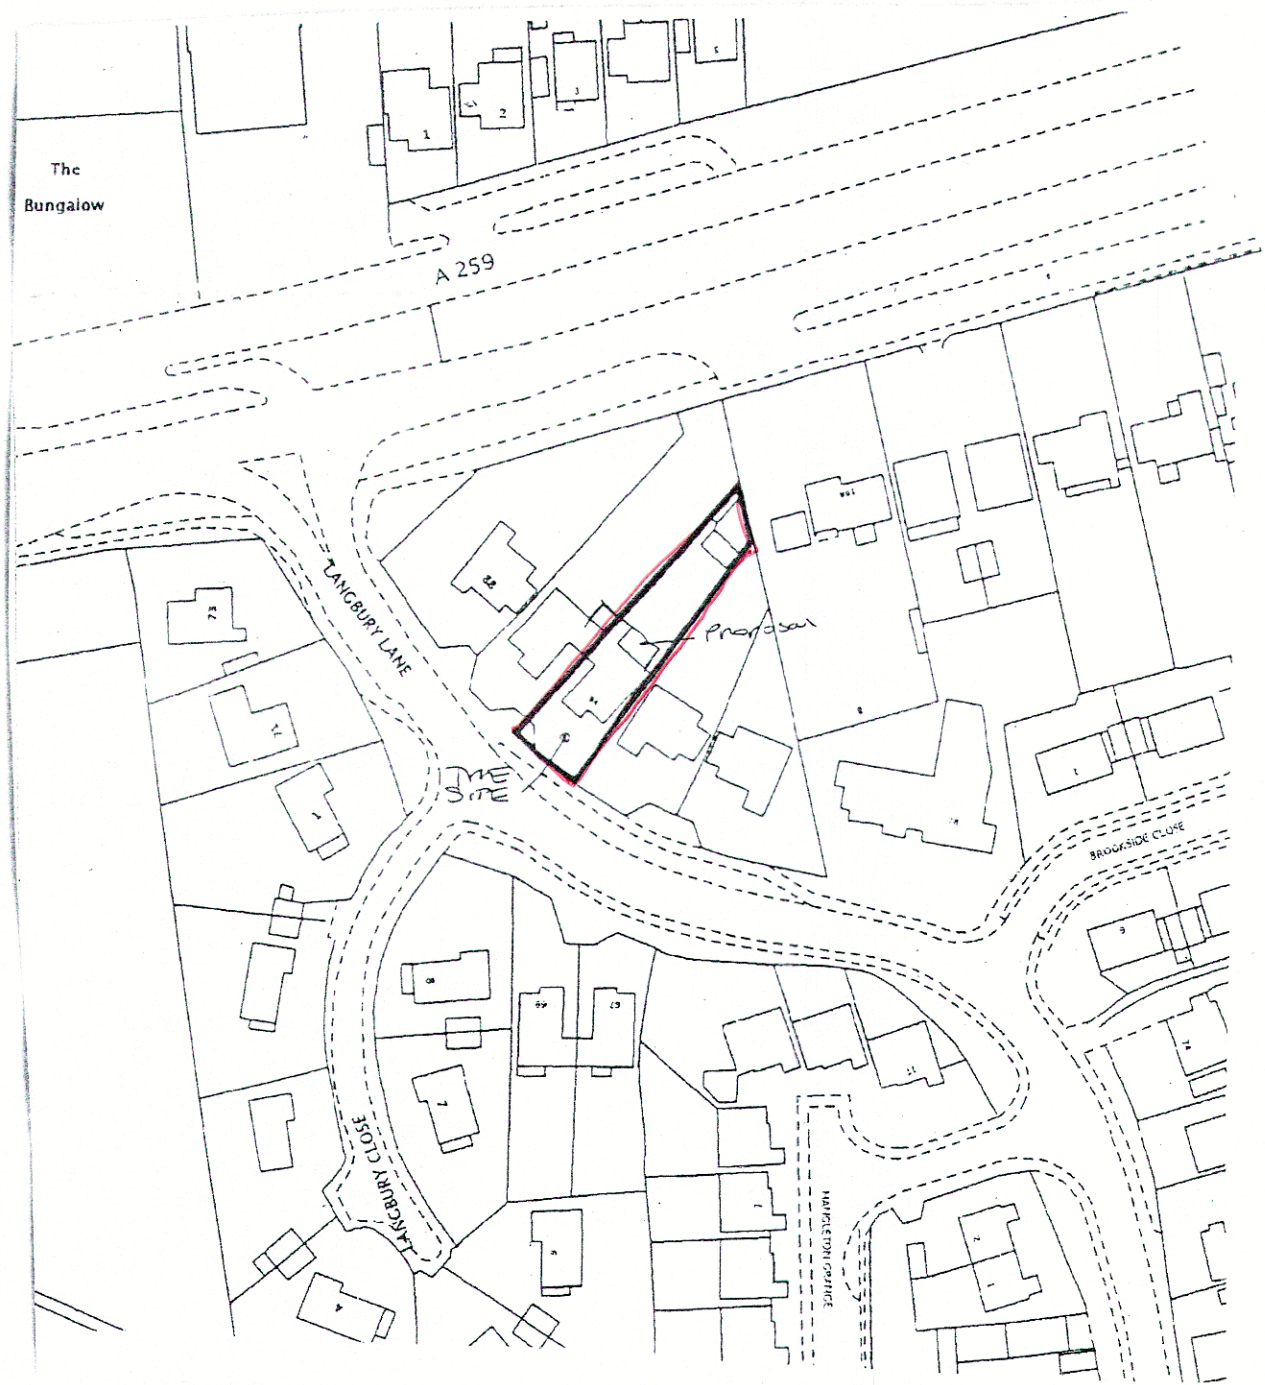


Site plan 1:1250

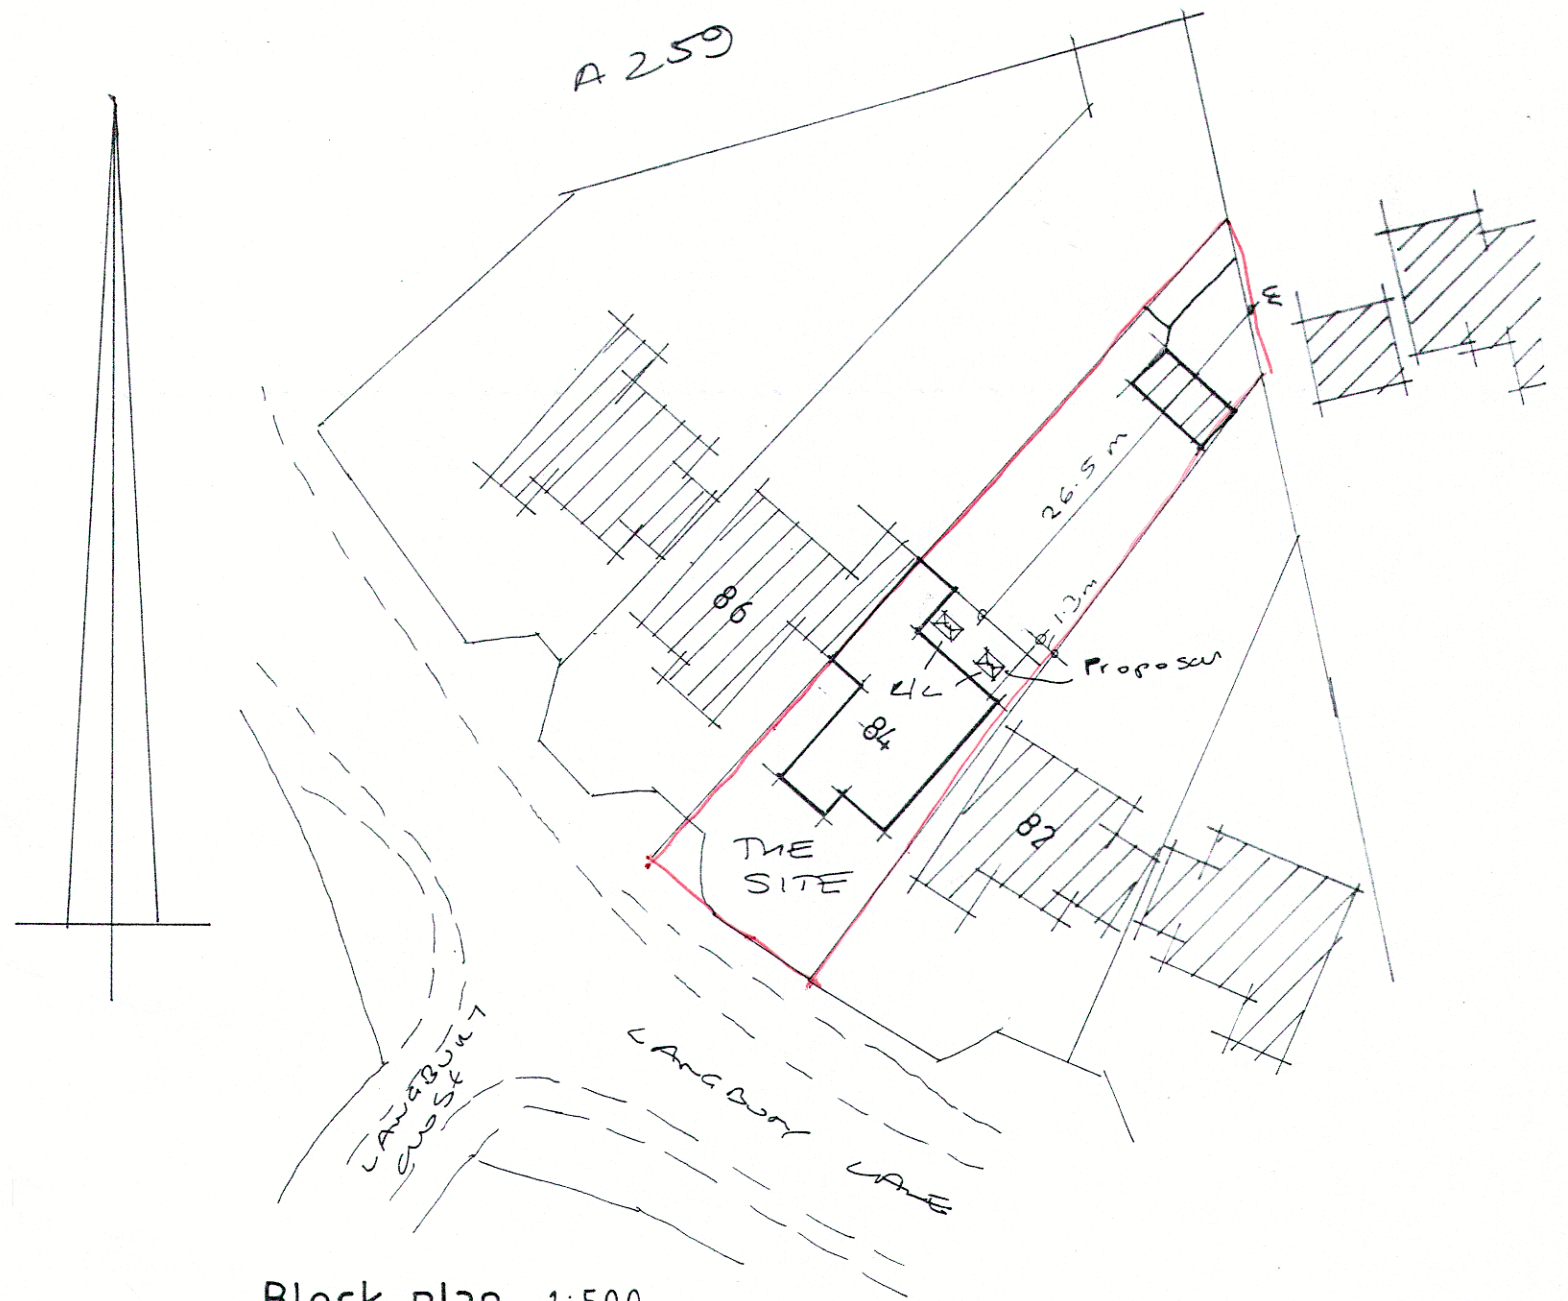


Block plan 1:500

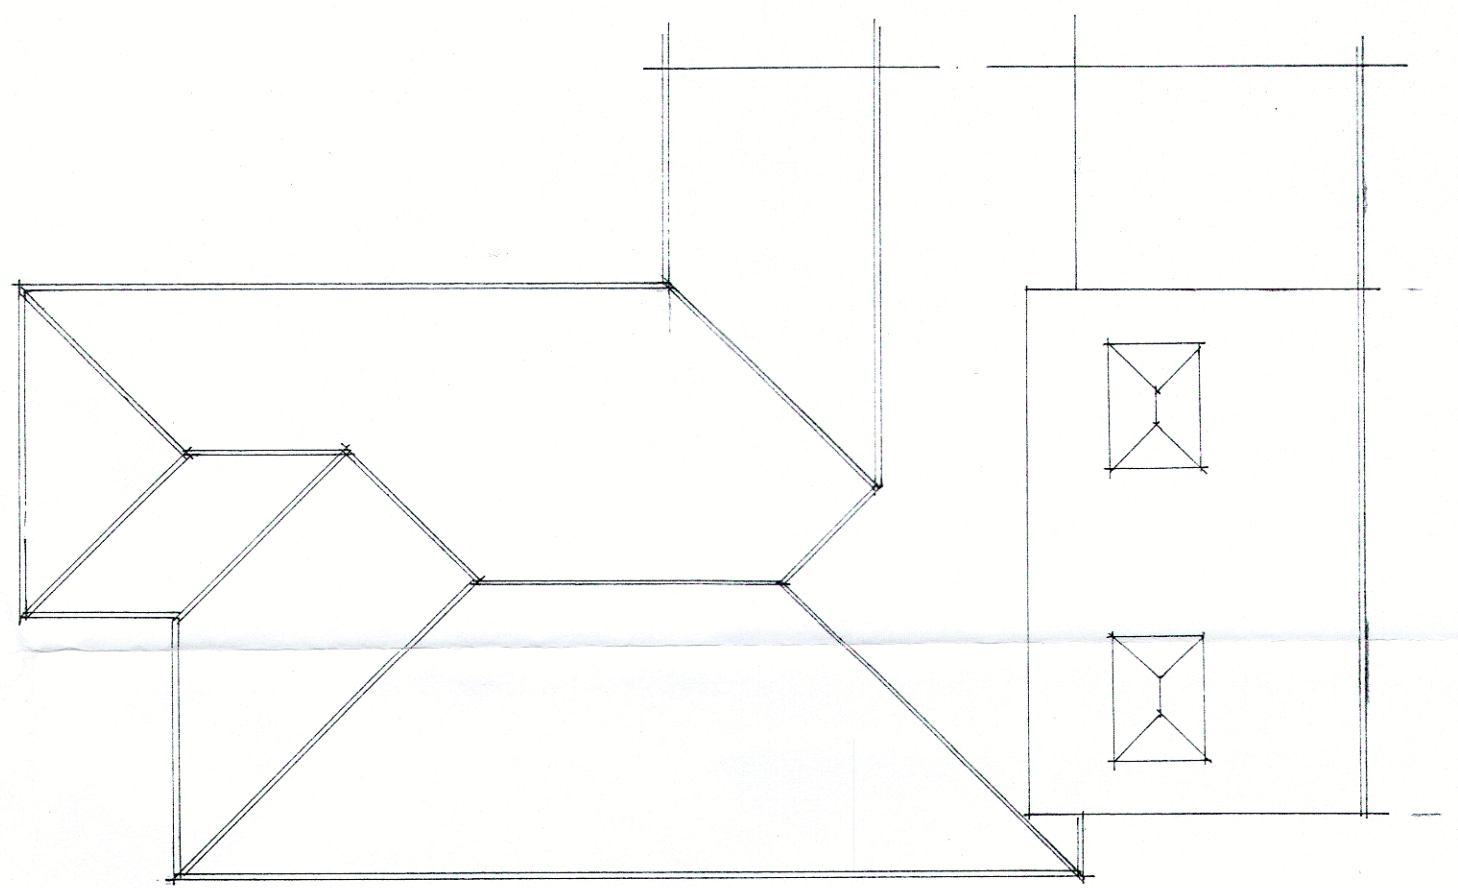

Roof proposed 1:100

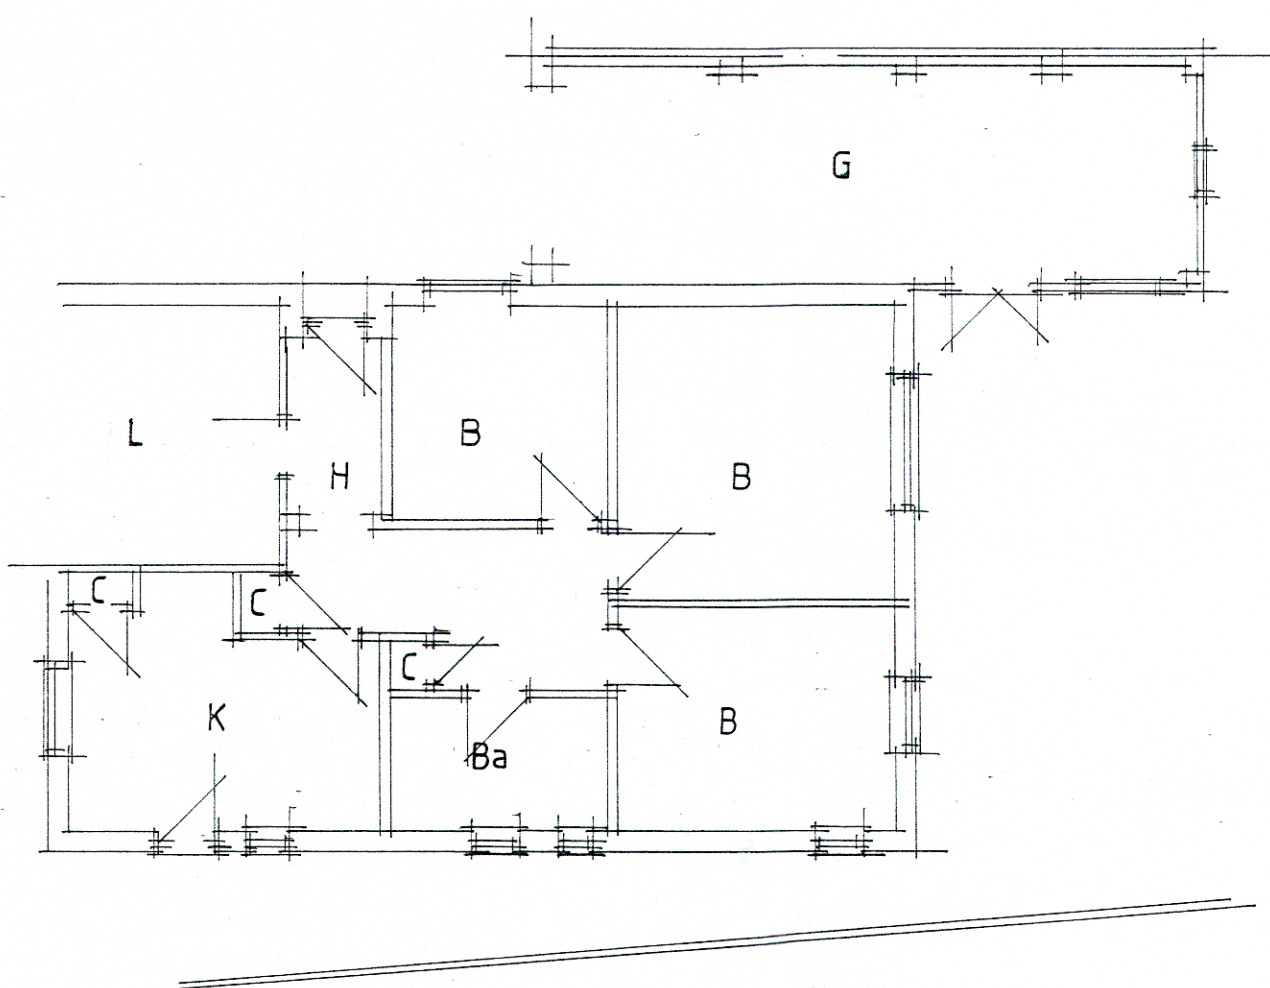

Existing plan 1:100

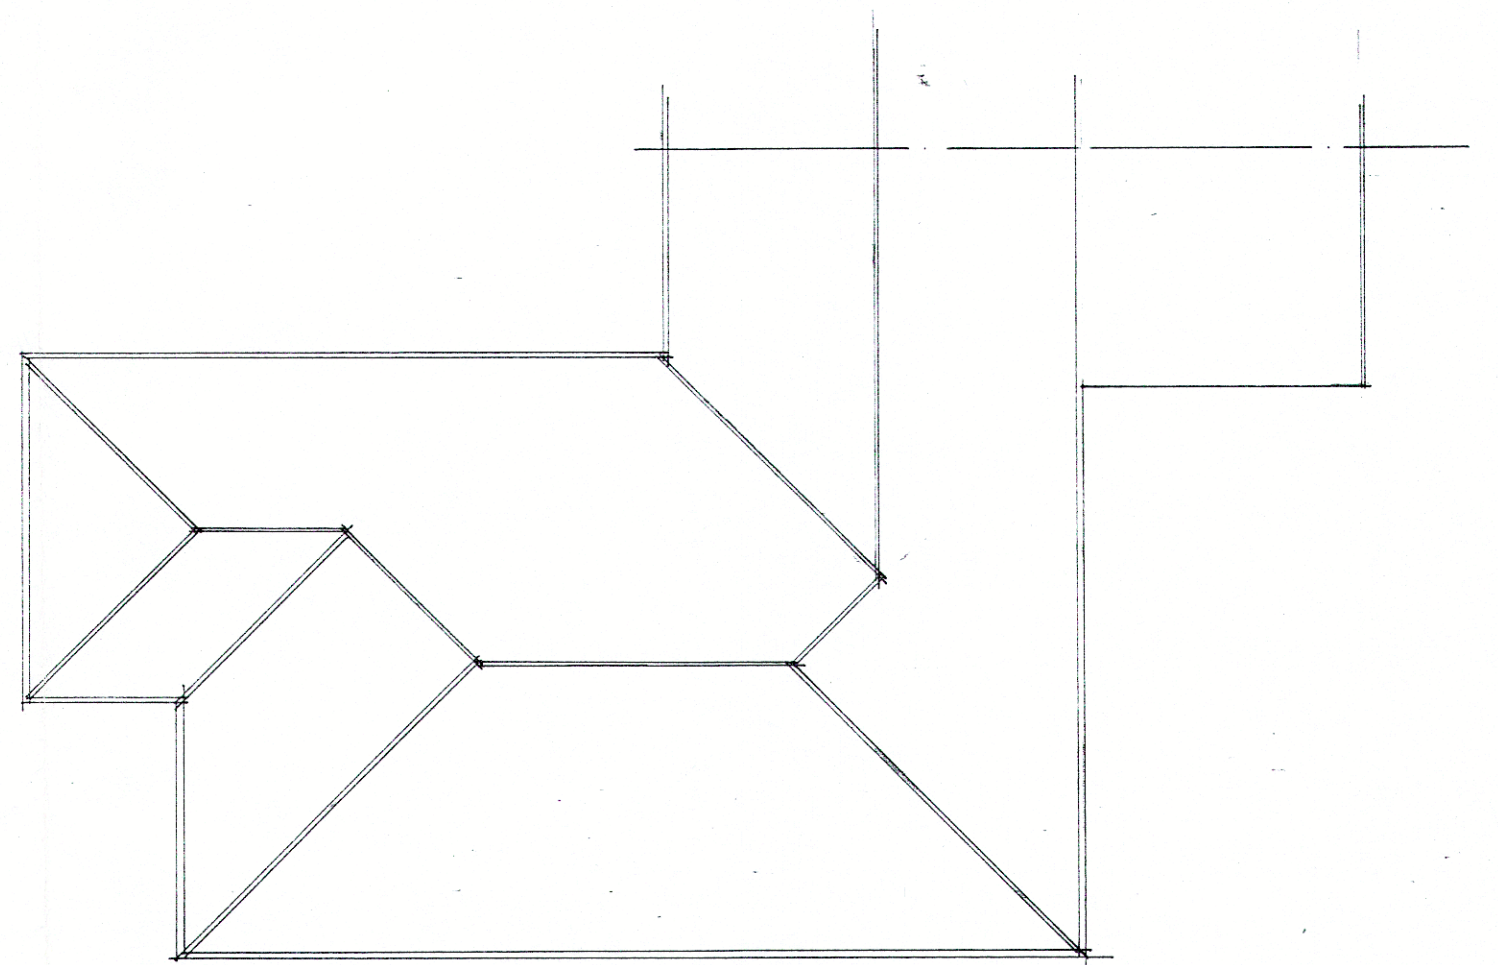

Roof existing 1:100

AJ SALTER & SON
Architectural Technicians
and Surveyors
50 WINDSOR ROAD, WORTHING,
WEST SUSSEX, BN11 2LY
Tel/Fax: (01903 209496)
E-mail: ajsalterandson@hotmail.com

C			
B			
A			
Client	K. Manning Esq.		
Address	84 Langbury Lane : Ferring		
Drawing	DETAILS / LOCATION	No.	5617:2
Scale	1:100 1:500 1:1250	Drawn	B
		Date	26/1/07