


South 1:100
Existing


East

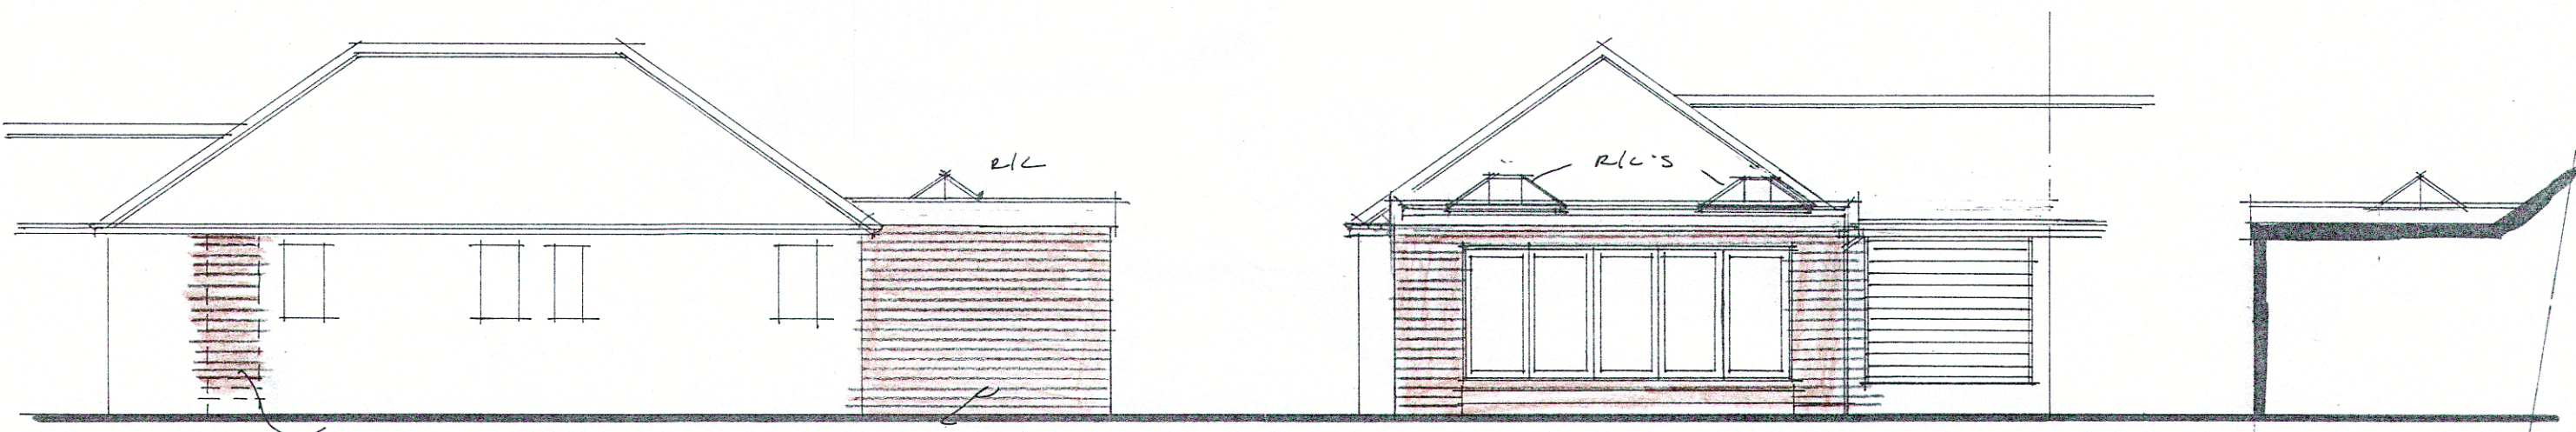

South 1:100
Proposed

East


Ridge +5.65

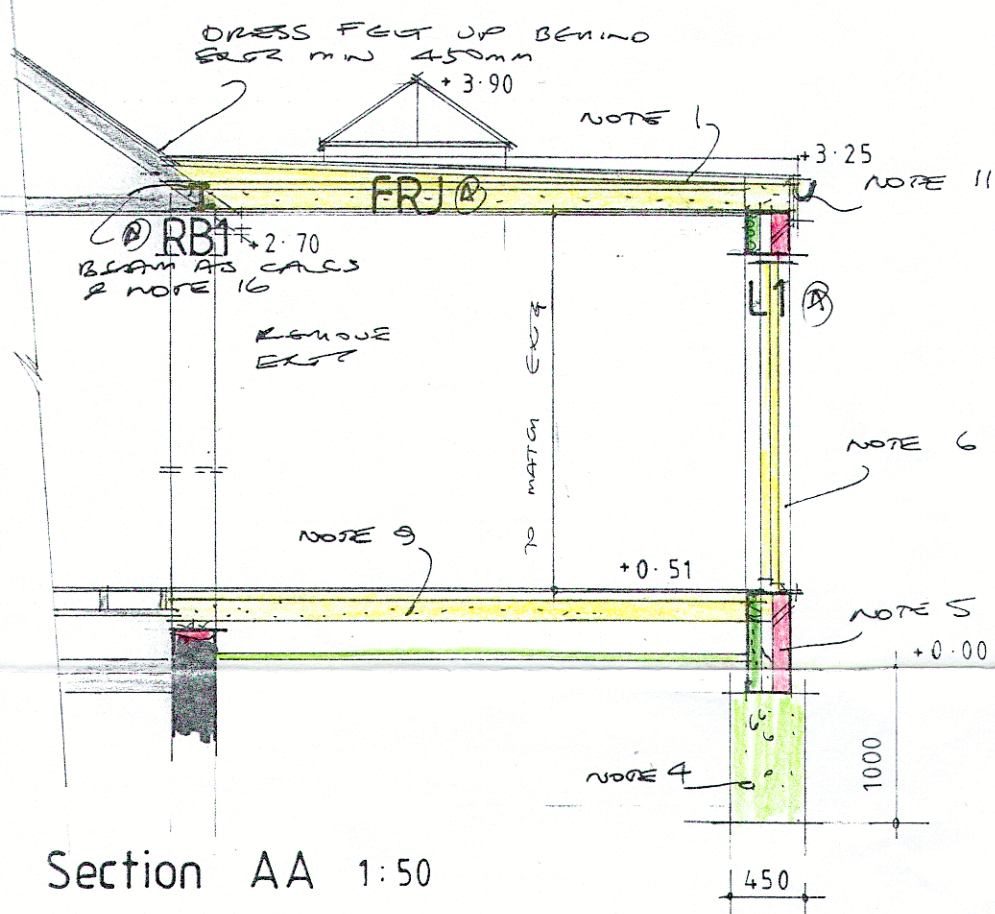

Section AA 1:50

Flat roof joists; 195x47(C16) @ 400mm. c/c.
Roof light trimmers T1; 2/195x47 (C16) bolted together @ 600mm. c/c using M10 bolts + 32mm. diamter TPCs.
Roof light trimmers T2; 2/195x47(C16) bolted together @ 600mm. c/c using M10 bolts + 32mm. diamter TPCs.
RB1/RB2; 150x90 PFC bearing onto 150x100x65mm. thick p/s concrete padstones.
Central pier; 225x225 brickwork, capped with 225x225x65mm. thick p/s concrete padstone, built off existing founds, subject to inspection.
Lintol L1; 152UC30+8mm. thick bottom plate.

Garage

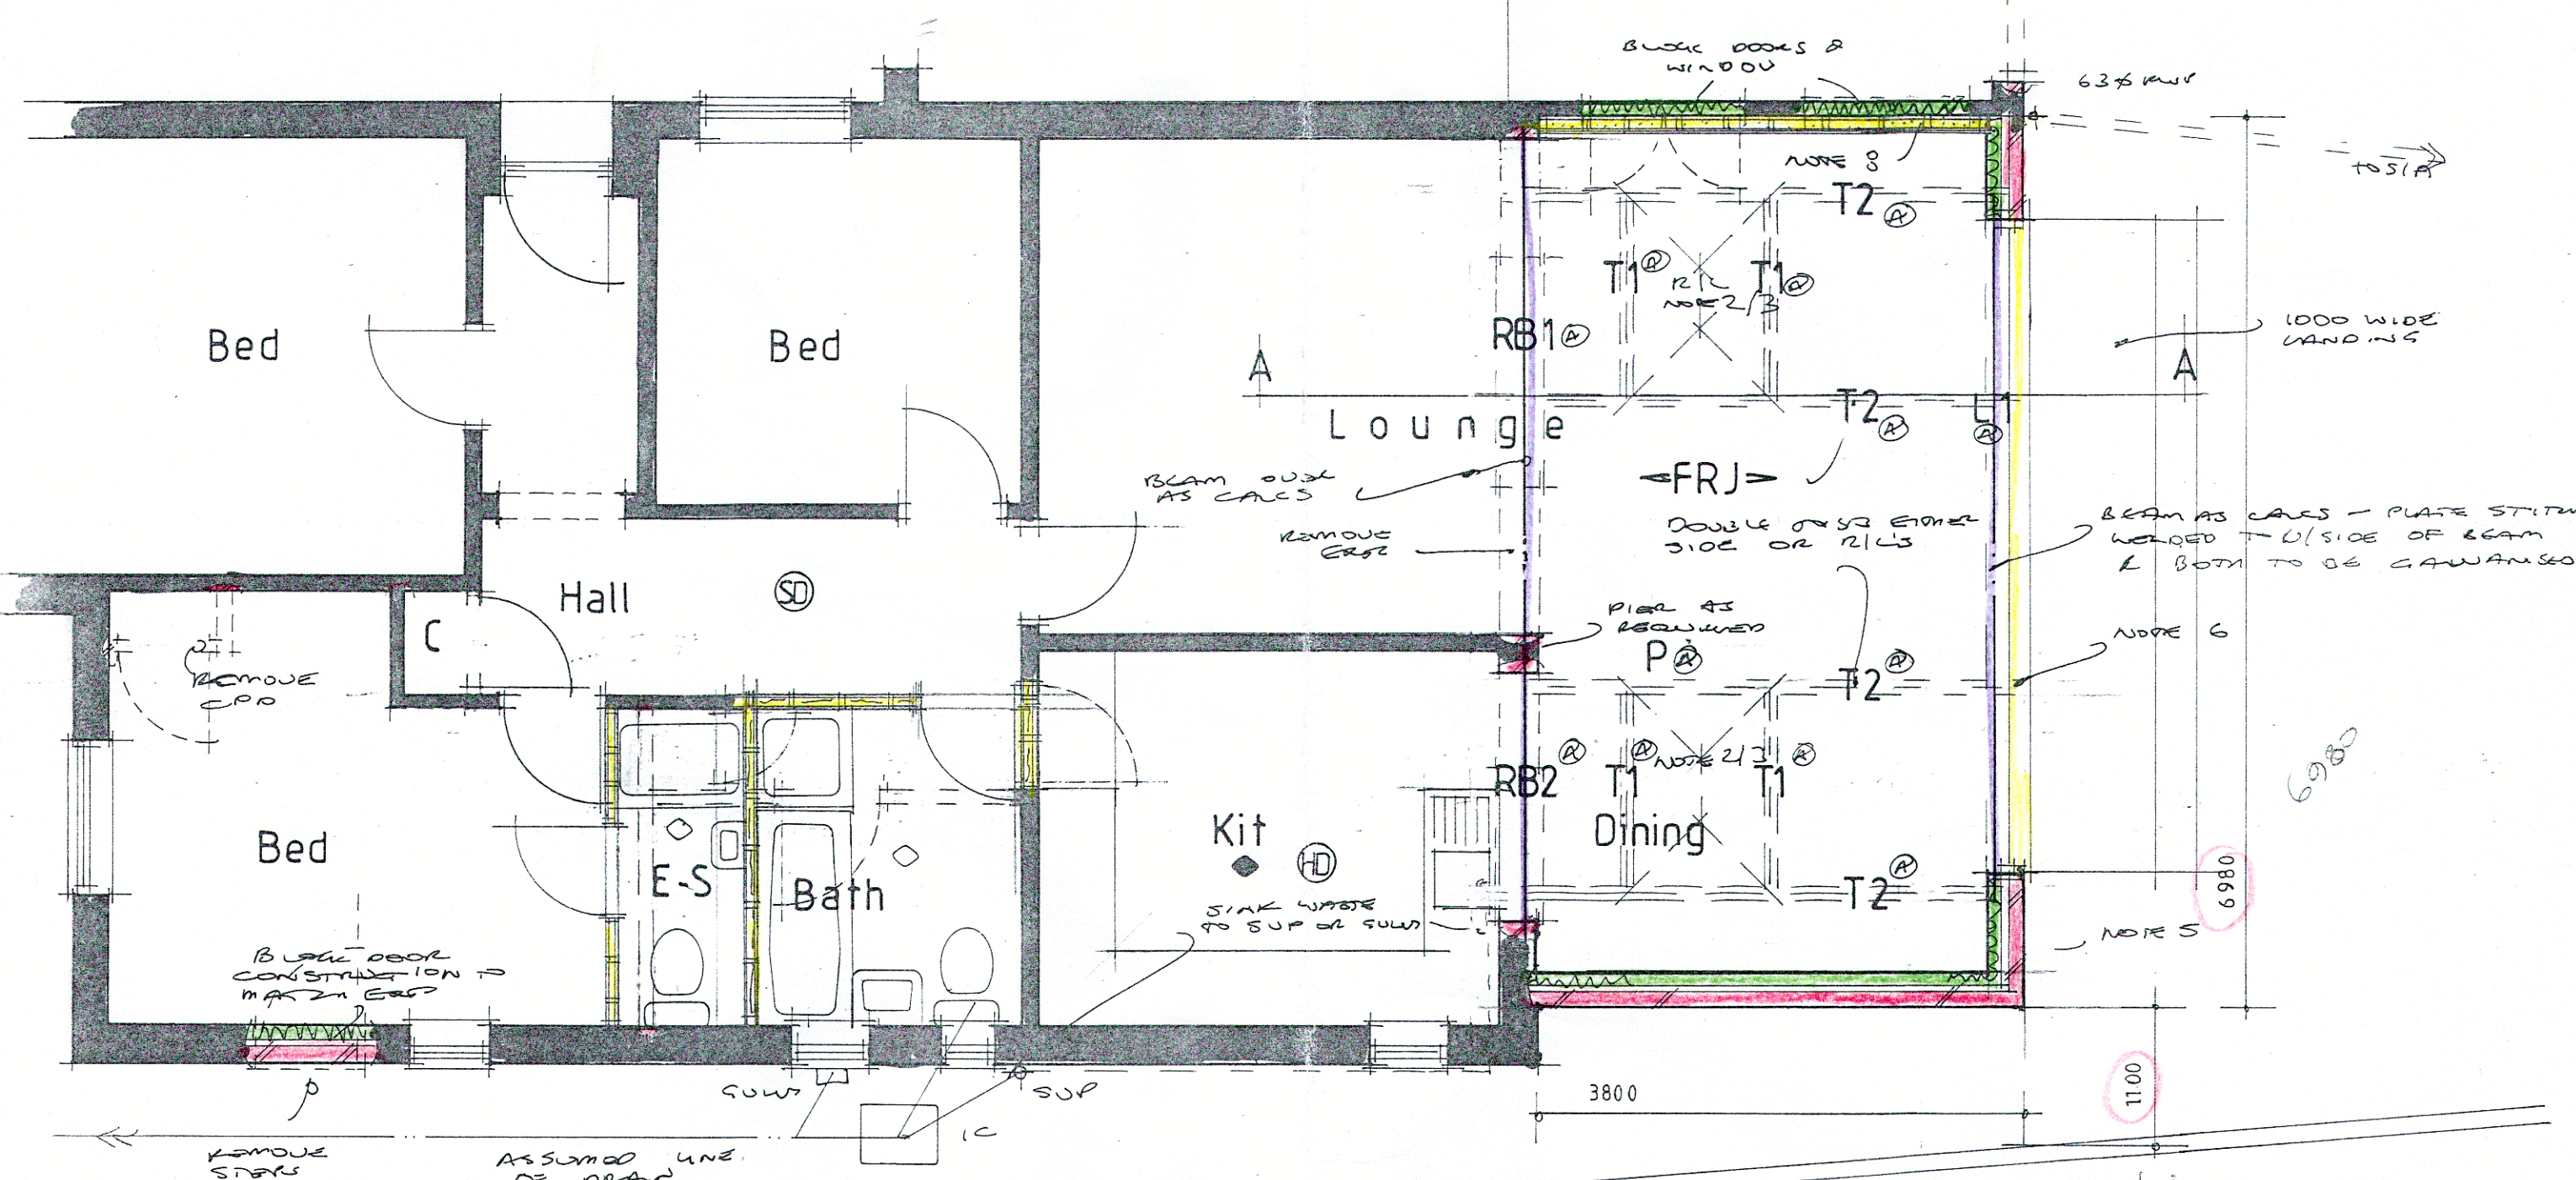

Plan 1:50

AJ SALTER & SON
Architectural Technicians
and Surveyors
50 WINDSOR ROAD, WORTHING,
WEST SUSSEX, BN11 2LY
Tel/Fax: (01903 209496)
E-mail: ajsalterandson@hotmail.com

C			
B	TO CLIENT REPORT	SLOT 17	B
A	STRUCTURAL INFO ADDED (A)	AUG 17	B
Client		K.Manning Esq.	
Address		84 Langbury Lane : Ferring	
Drawing		EXTENSION AND ALTERATIONS	No. 5617:1 (B) A
Scale		1:50 1:100	Drawn B Date AUG 17