


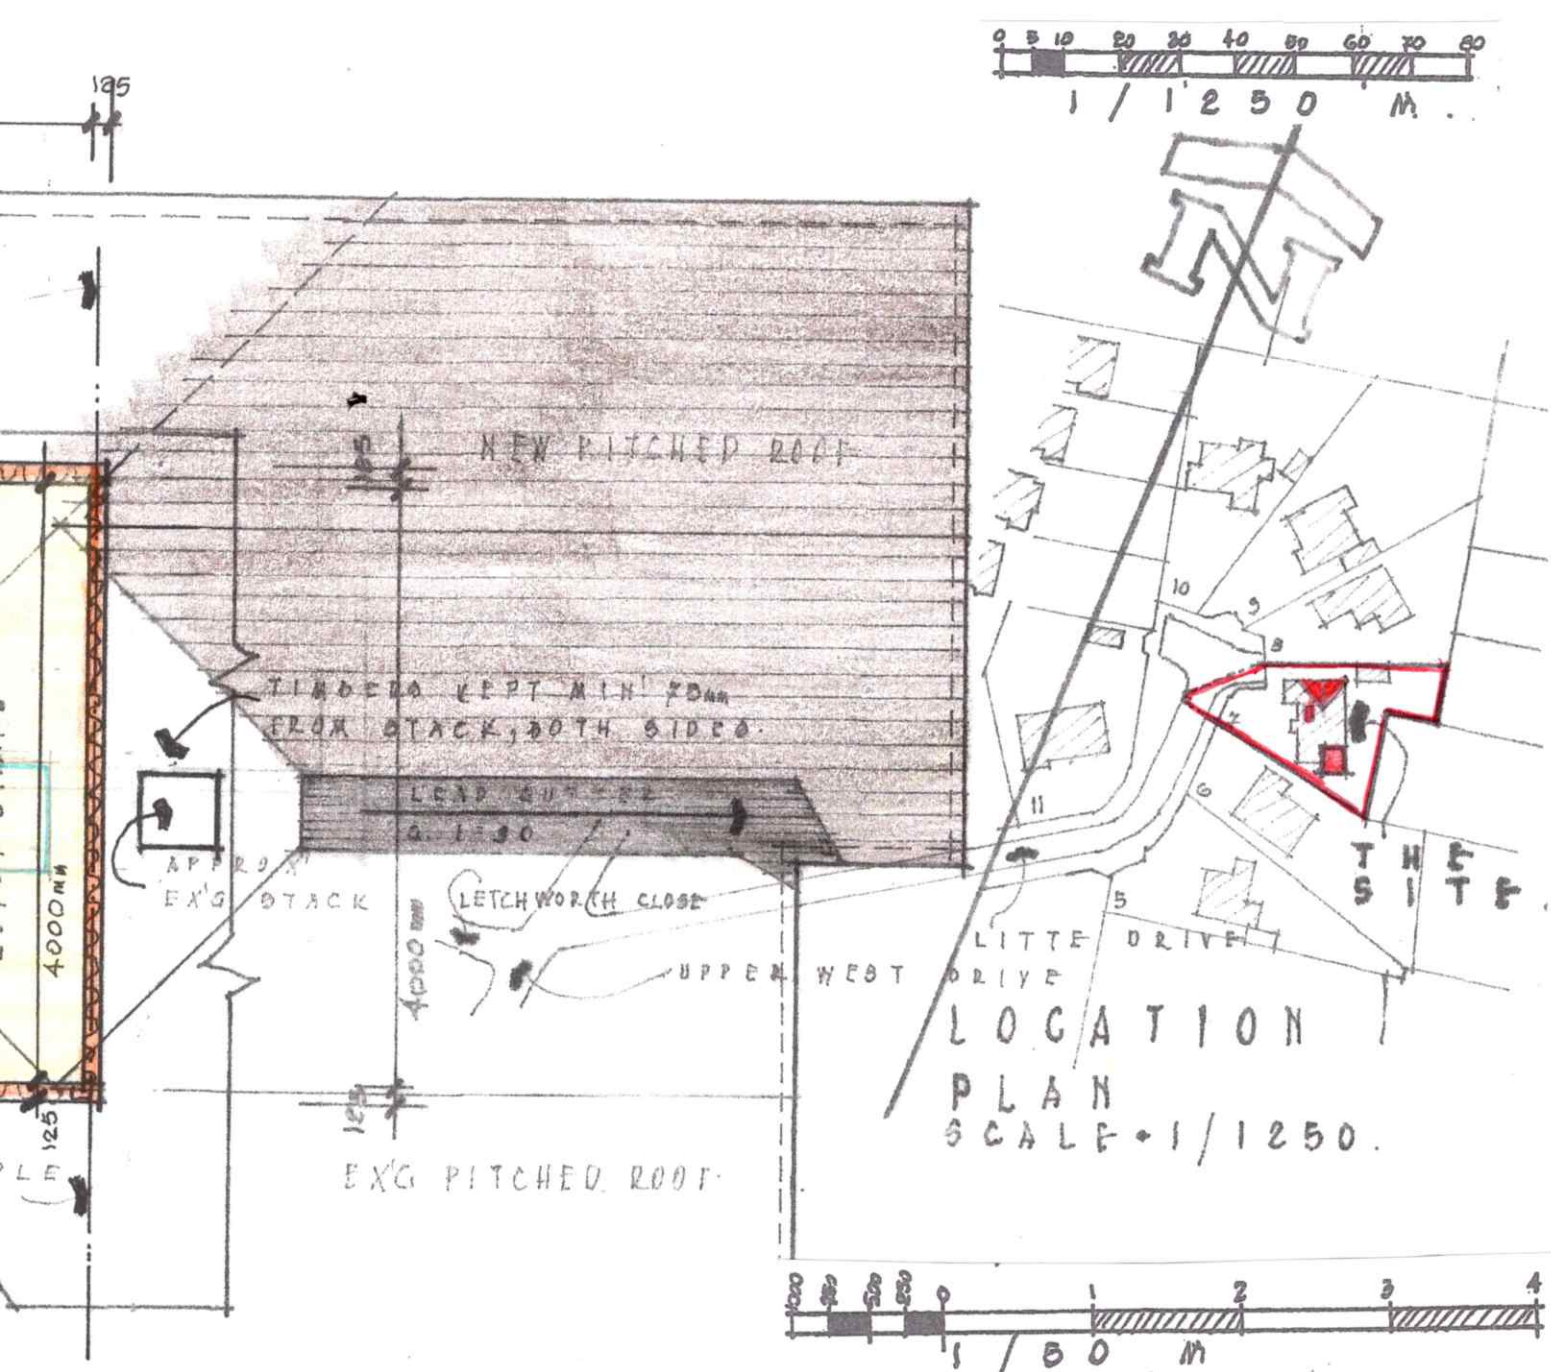

A.B. SHEET

Roof Development &
Conversion Of Existin
Conservatory, To Full
Habitable Use.

7 Little Drive, Ferrin
West Sussex. BN12 5RT

For • Mr. & Mrs. K. King

DRG • 19 / 14, A. &.

SCALE : 1/50. M.

DATE : DEC. 2013.

H. F. D. I. X. O. N
R. W. E. N. T. D. R. I. V. E
G. B. Y. - S. E. A
I. N. G. S. E. X.
S. L. A.
7. 6. 4. 8 - 7. 4. 4.